DESIGN		
INT.	DATE	REASON

PLOTS & CHECKS			
INT.	DATE	NO.	REASON

CHECKS		
INT.	DATE	REASON

F.A.U RTE.	SECTION	COUNTY	TOTAL SHEETS	SHEET NO.
6108	(70X)N & TS-1	LA SALLE	460	222
STA.	TO STA.			
FED. ROAD DIST. NO.	ILLINOIS	FED. AID PROJECT		

CONTRACT NO. 86603

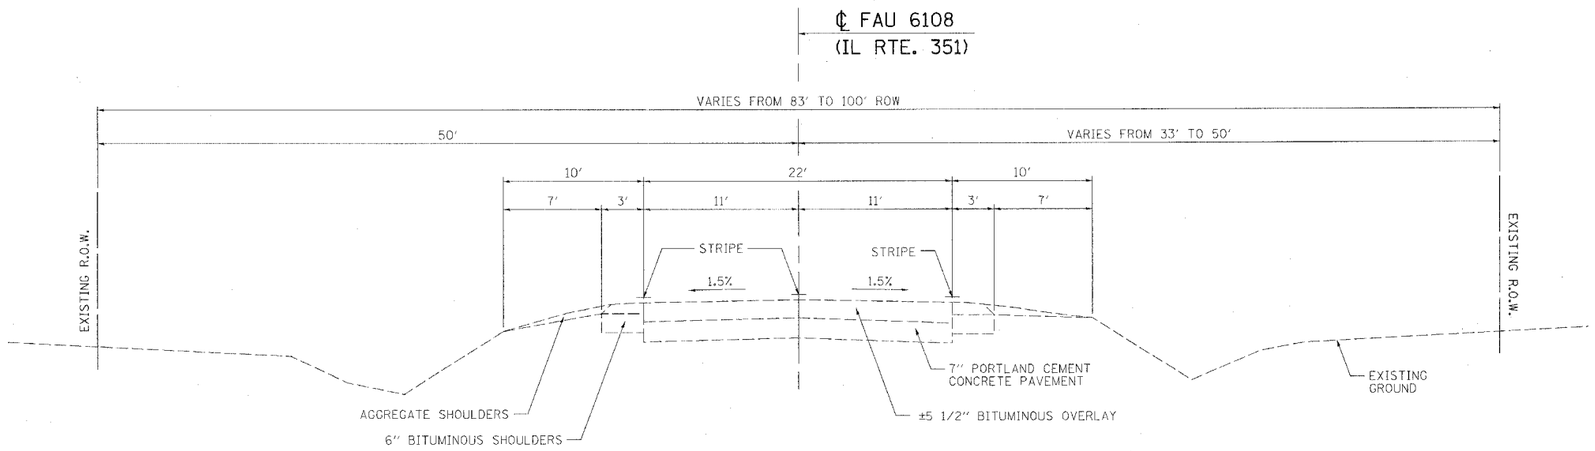

EXISTING TYPICAL SECTION

STA. 247+00 TO STA. 248+90

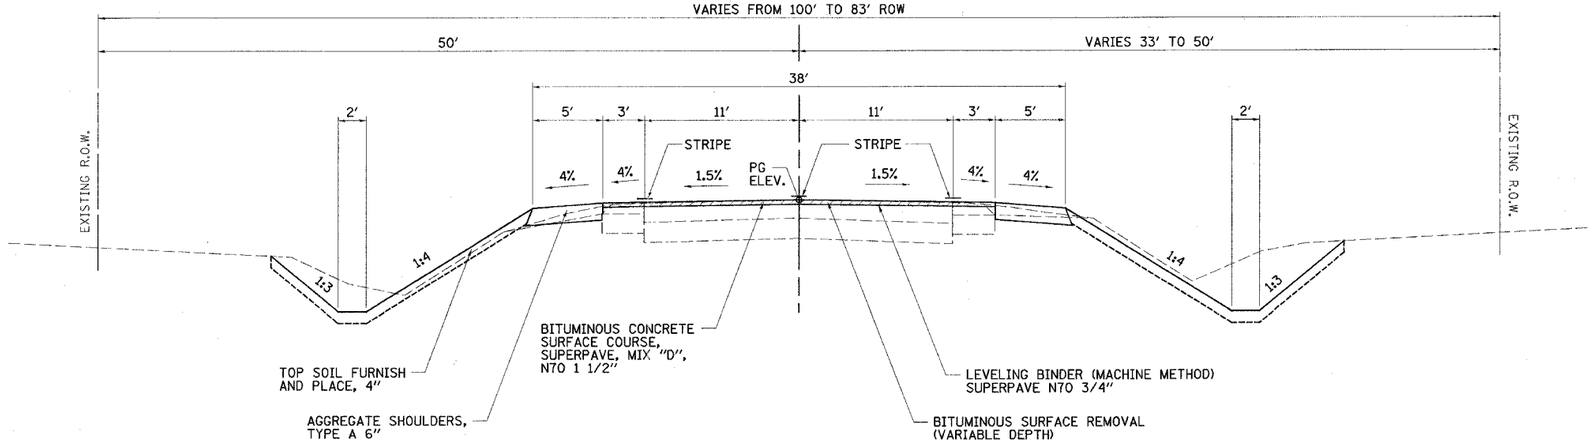

PROPOSED TYPICAL SECTION

STA. 246+00 TO STA. 247+00 (100' TAPER)
STA. 247+00 TO STA. 247+90
STA. 247+90 TO STA. 248+90 (TRANSITION)

REVISIONS	
NAME	DATE

ILLINOIS DEPARTMENT OF TRANSPORTATION

TYPICAL SECTIONS

FAU 6108 (IL. RTE. 351)
SECTION (70X)N & TS-1
LASALLE COUNTY

SCALE: VERT.
HORIZ.
DATE: 03/12/04

DRAWN BY: BISHOP
DESIGNED BY: KUNTZMAN
CHECKED BY: COLBROOK

GREENE & BRADFORD, INC. OF SPRINGFIELD
CONSULTING ENGINEERS
SPRINGFIELD, ILLINOIS 62701
PROFESSIONAL DESIGN FIRM NO. 184-001179
PROFESSIONAL SERVICE INDUSTRY CORPORATION
(217) 753-2644, (217) 753-3227 (FAX), e-mail: "mailto:gbf@gbfinc.com"

COMPUTER FILE NO.
TYPICALS-13

PROJECT: 01194.B_N
08/05/04-GSJ

IDOTPL-5 1"=5' 8/07/00