DESIGN		
INT.	DATE	REASON

PLOTS & CHECKS			
INT.	DATE	NO.	REASON

CHECKS		
INT.	DATE	REASON

F.A.U RTE.	SECTION	COUNTY	TOTAL SHEETS	SHEET NO.
6108	(70X)N & TS-1	LA SALLE	460	226
STA. ————	TO STA. ————			
FED. ROAD DIST. NO.	ILLINOIS	FED. AID PROJECT		

CONTRACT NO. 86603

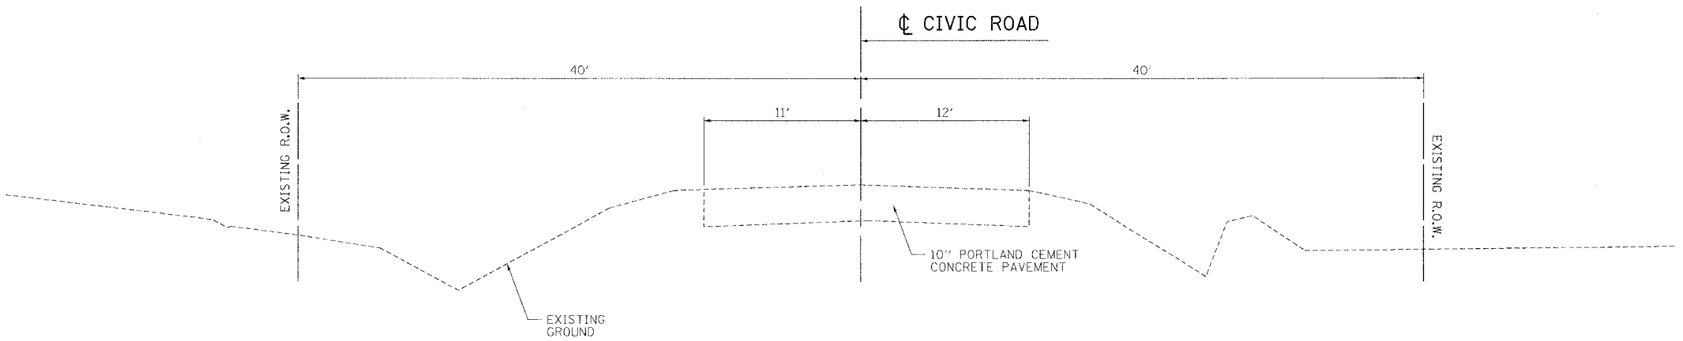

EXISTING TYPICAL SECTION

STA. 43+84 TO STA. 48+94

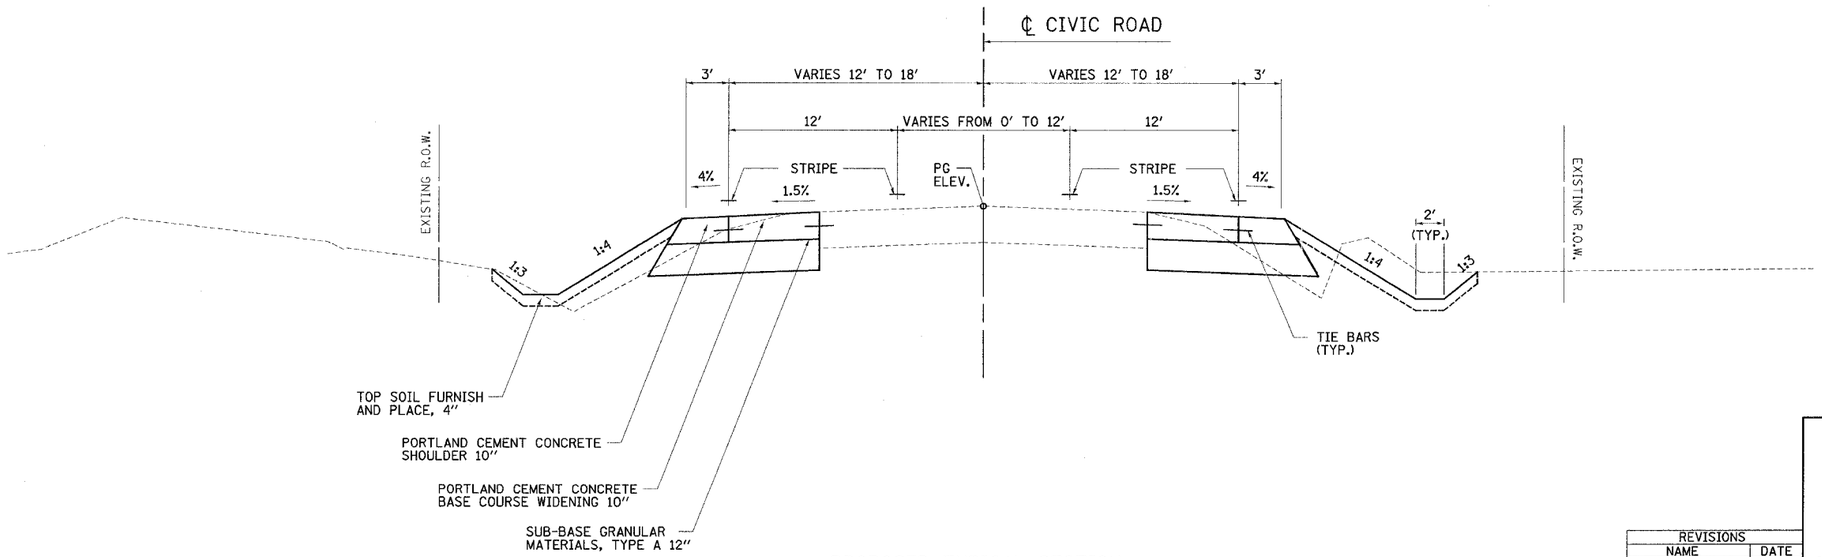

PROPOSED TYPICAL SECTION

STA. 43+84 TO STA. 48+94

REVISIONS	
NAME	DATE

ILLINOIS DEPARTMENT OF TRANSPORTATION

TYPICAL SECTIONS

FAU 6108 (IL. RTE. 351)
SECTION (70X)N & TS-1
LASALLE COUNTY

SCALE: VERT.
HORIZ.
DATE: 03/12/04

DRAWN BY: BISHOP
DESIGNED BY: KUNTZMAN
CHECKED BY: COLBROOK

GREENE & BRADFORD, INC.
OF SPRINGFIELD
CONSULTING ENGINEERS
SPRINGFIELD, ILLINOIS 62707
PROFESSIONAL DESIGN FIRM 184.003579
PROFESSIONAL SURVEYING CORPORATION
(217) 753-8041, (217) 753-8237 (FX) E-MAIL: mail@greenebradford.com

COMPUTER FILE NO.
TYPICALS-19

PROJECT: 01194.B_N
08/05/04-GSJ

IDOTPL-5 1"=5' 8/07/00

...\part_b\north_part\sections.dgn 10/20/2004 1:42:58 PM User = greg