DESIGN		
INT.	DATE	REASON

PLOTS & CHECKS		
INT.	DATE	NO.

FILE NAME = $FILE$
PLOT SCALE = $DITSCALE$ DRV = $PLOTTER$
PLOT DATE = $DATE$
PLOT TIME = $TIME$
OPERATOR = $USER$

CHECKS		
INT.	DATE	REASON

F.A.U. RTE.	SECTION	COUNTY	TOTAL SHEETS	SHEET NO.
6108	(70X)N & TS-1	LA SALLE	460	243
STA. 43+84	TO STA. 56+00			
FED. ROAD DIST. NO.	ILLINOIS	FED. AID PROJECT		

CONTRACT NO. 86603

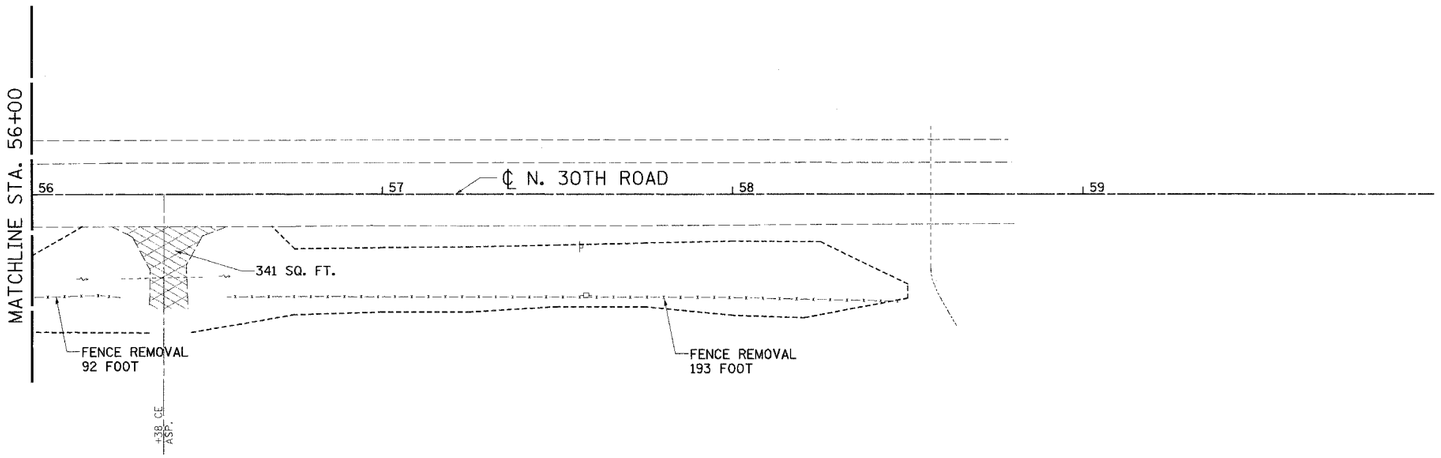

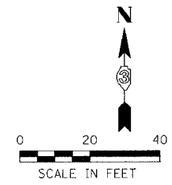

LEGEND

- CURB AND GUTTER REMOVAL
- SIDEWALK REMOVAL
- DRIVEWAY REMOVAL
- SURFACE REMOVAL & BUTT JOINT
- PAVEMENT REMOVAL
- CONCRETE MEDIAN SURFACE REMOVAL
- BITUMINOUS SHOULDER REMOVAL
- BRIDGE APPROACH PAVEMENT REMOVAL
- TREE REMOVAL TO BE RELOCATED — REL

REVISIONS	
NAME	DATE

ILLINOIS DEPARTMENT OF TRANSPORTATION

REMOVAL AND ADJUSTMENT PLAN

FAU 6108 (IL. RTE. 351)
SECTION (70X)N & TS-1
LASALLE COUNTY

SCALE: VERT.
HORIZ.
DATE: 06/30/03

DRAWN BY: MABUS
DESIGNED BY: BOTT
CHECKED BY: COLBROOK

GREENE & BRADFORD, INC.
OF SPRINGFIELD
CONSULTING ENGINEERS
PROFESSIONAL DESIGN FIRM No. 84-0059
PROFESSIONAL CORPORATION

COMPUTER FILE NO.
REMOVAL351J-02

PROJECT: 01194.B.N
08/05/04-GSJ

IDOTPL-20 1"=20' 8/07/00

CIVIC RD. WEST - FAU RTE. 6108 (IL RTE. 351) LASALLE CO.

...\data\dgn\removal351.dgn 10/25/2011 1:44:25 PM (User = Greg)