F.A.U RTE.	SECTION	COUNTY	TOTAL SHEETS	SHEET NO.
6108	(70X)N & TS-1	LA SALLE	460	246
STA. 252+00		TO STA. 257+00		
FED. ROAD DIST. NO.	ILLINOIS	FED. AID PROJECT		

CONTRACT NO. 86603

0 20 40
SCALE IN FEET

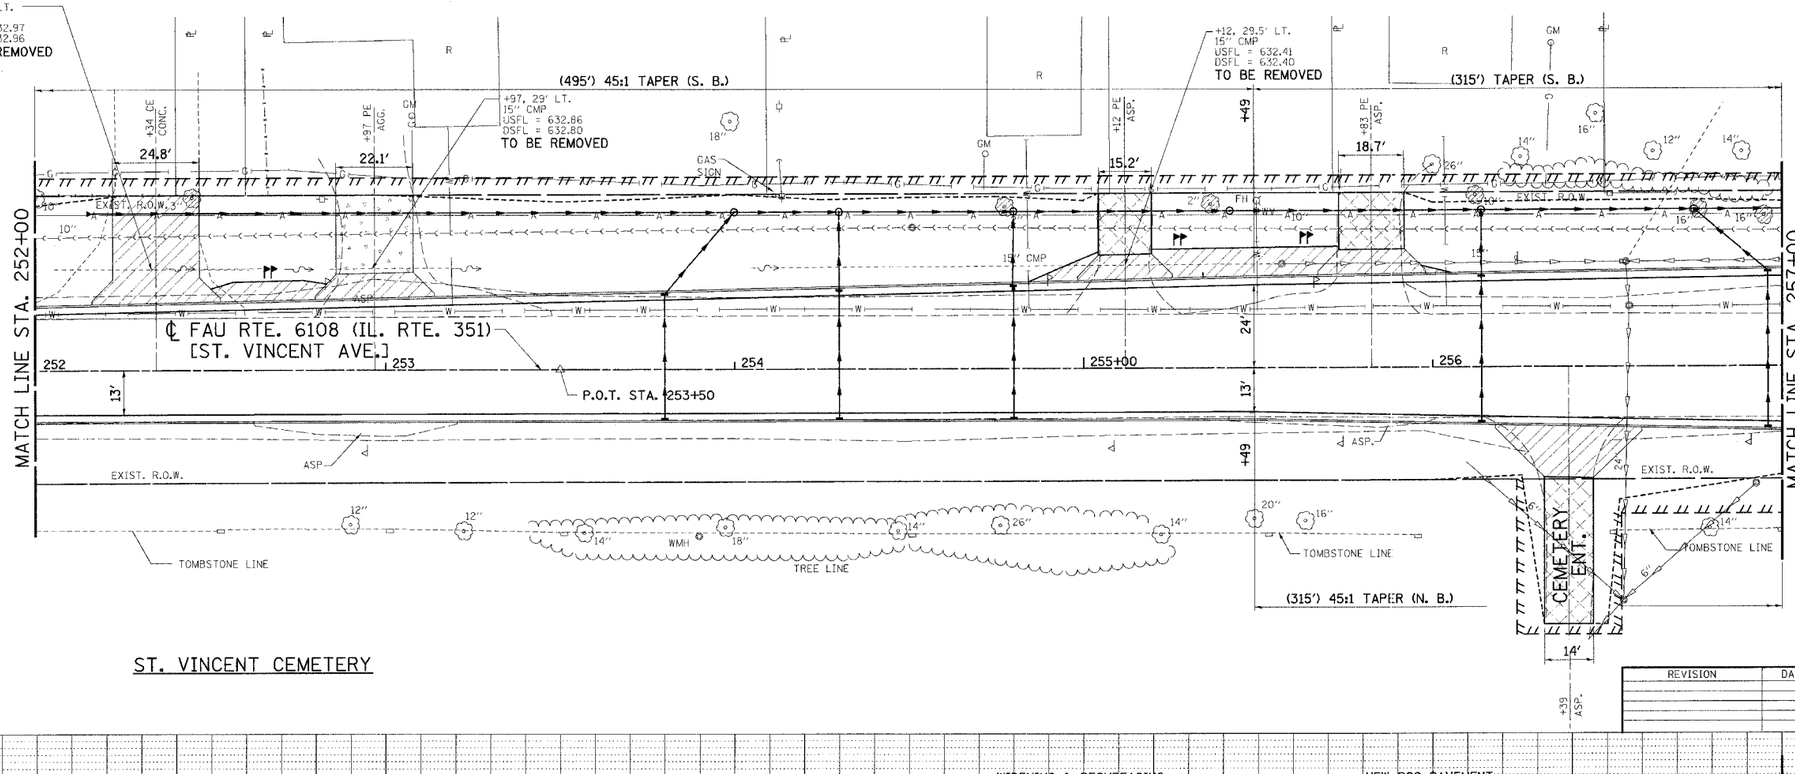

ST. VINCENT CEMETERY

REVISION	DATE	BY

GREENE & BRADFORD, INC.
OF SPRINGFIELD
CONSULTING ENGINEERS
RAILROAD & HIGHWAY BRIDGES
SPRINGFIELD, ILLINOIS 62703
PROFESSIONAL DESIGN FIRM NO. 184-000213
PROFESSIONAL & STRUCTURAL ENGINEERING CORPORATION
(217) 782-8964, (217) 782-8227 FILE MAIL - GABR@WORLDNET.ATT.NET

COMPUTER FILE NO. PLN3511-01
PROJECT: 01194_B_N
04/01/04-RPB

DESIGN

INT.	DATE	REASON

PLAN
SURVEYED
PLOTTED
ALIGNMENT CHECKED
GRADES CHECKED
CADD FILE NAME
NOTE BOOK
NO.
BY
DATE

PLOTS & CHECKS

INT.	DATE	NO.	REASON

PROFILE
SURVEYED
PLOTTED
GRADES CHECKED
STA. NUMB. NOTATIONS CHK'D
NOTE BOOK
NO.
BY
DATE

CHECKS

INT.	DATE	REASON

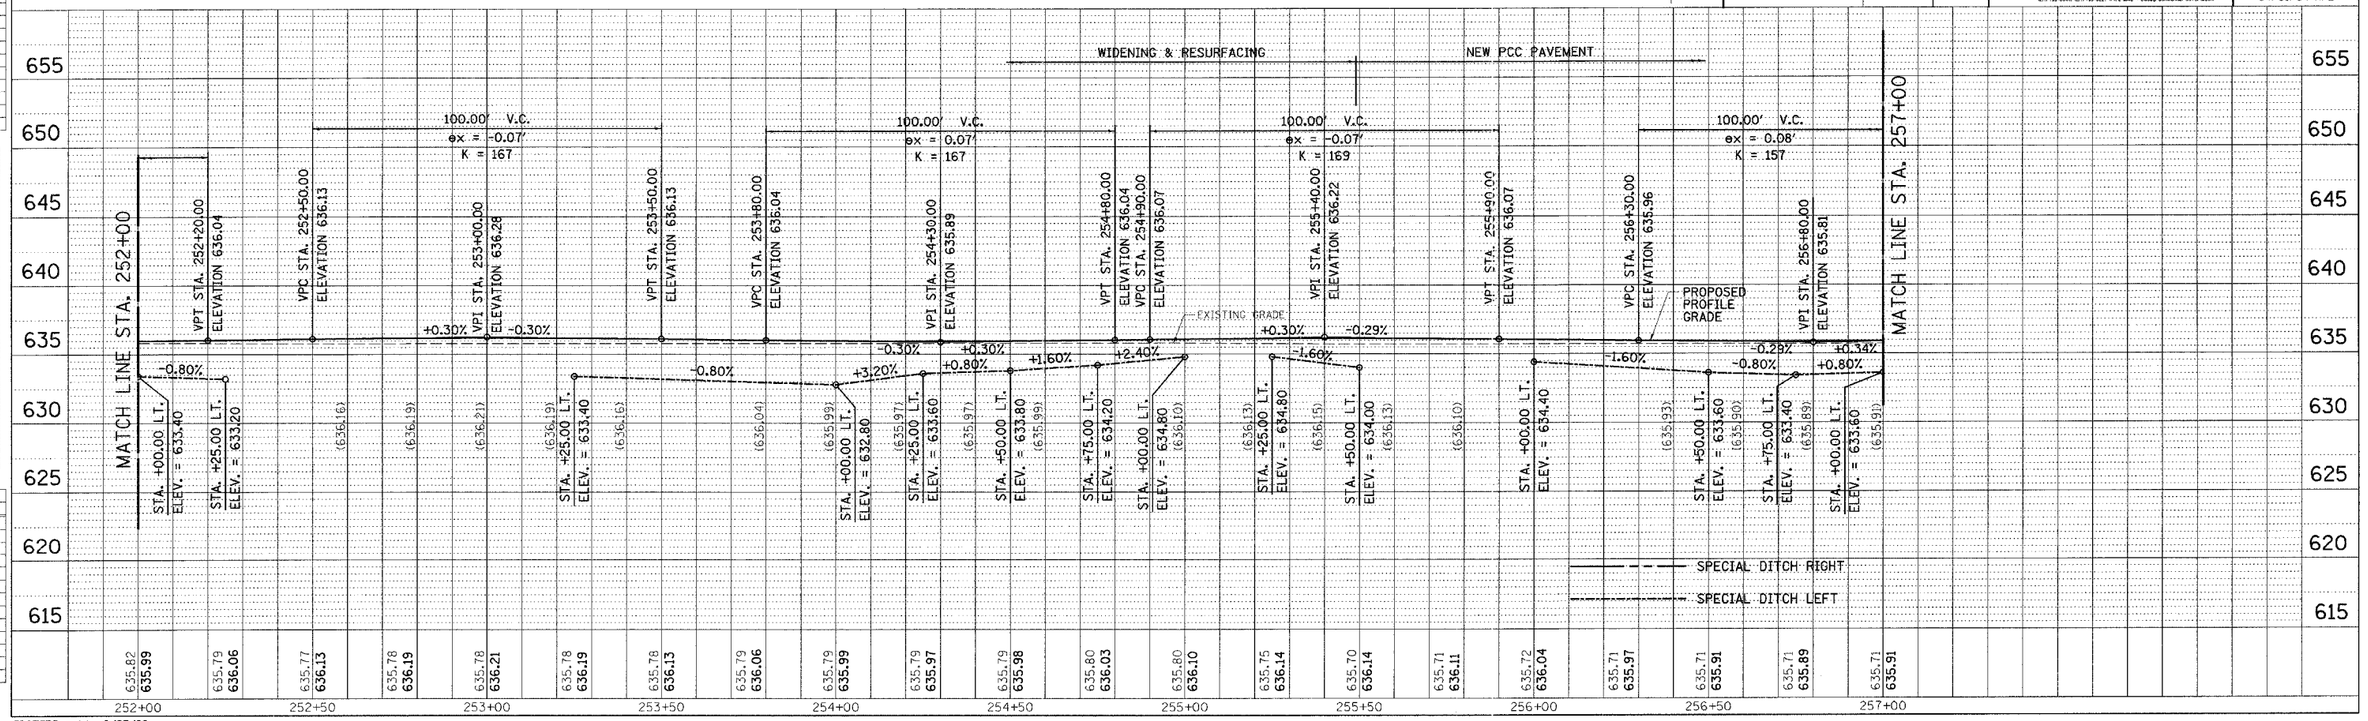

IDOTEPP - 1i1 8/25/98