| DESIGN | | |
|---|---|---|
| INT. | DATE | REASON |
| | | |

| PLAN | | |
|---|---|---|
| BY | | DATE |
| | SURVEYED | |
| | PLOTTED | |
| | ALIGNMENT CHECKED | |
| | GRADES CHECKED | |
| | CADD FILE NAME | |
| NOTE BOOK NO. | | |

| PLOTS & CHECKS | | | |
|---|---|---|---|
| INT. | DATE | NO. | REASON |
| | | | |

| PROFILE | | |
|---|---|---|
| BY | | DATE |
| | SURVEYED | |
| | PLOTTED | |
| | GRADES CHECKED | |
| | CADD FILE NAME | |
| NOTE BOOK NO. | | |
| | STRUCTURE NO'S/PINS CHKD | |

| CHECKS | | |
|---|---|---|
| INT. | DATE | REASON |
| | | |

| F.A.U RTE. | SECTION | COUNTY | TOTAL SHEETS | SHEET NO. |
|---|---|---|---|---|
| 6108 | (70X)N & TS-1 | LA SALLE | 460 | 249 |
| STA. 49+50 | | TO STA. 52+90.57 | | |
| FED. ROAD DIST. NO. | ILLINOIS | FED. AID PROJECT | | |

CONTRACT NO. 86603

0 20 40
SCALE IN FEET

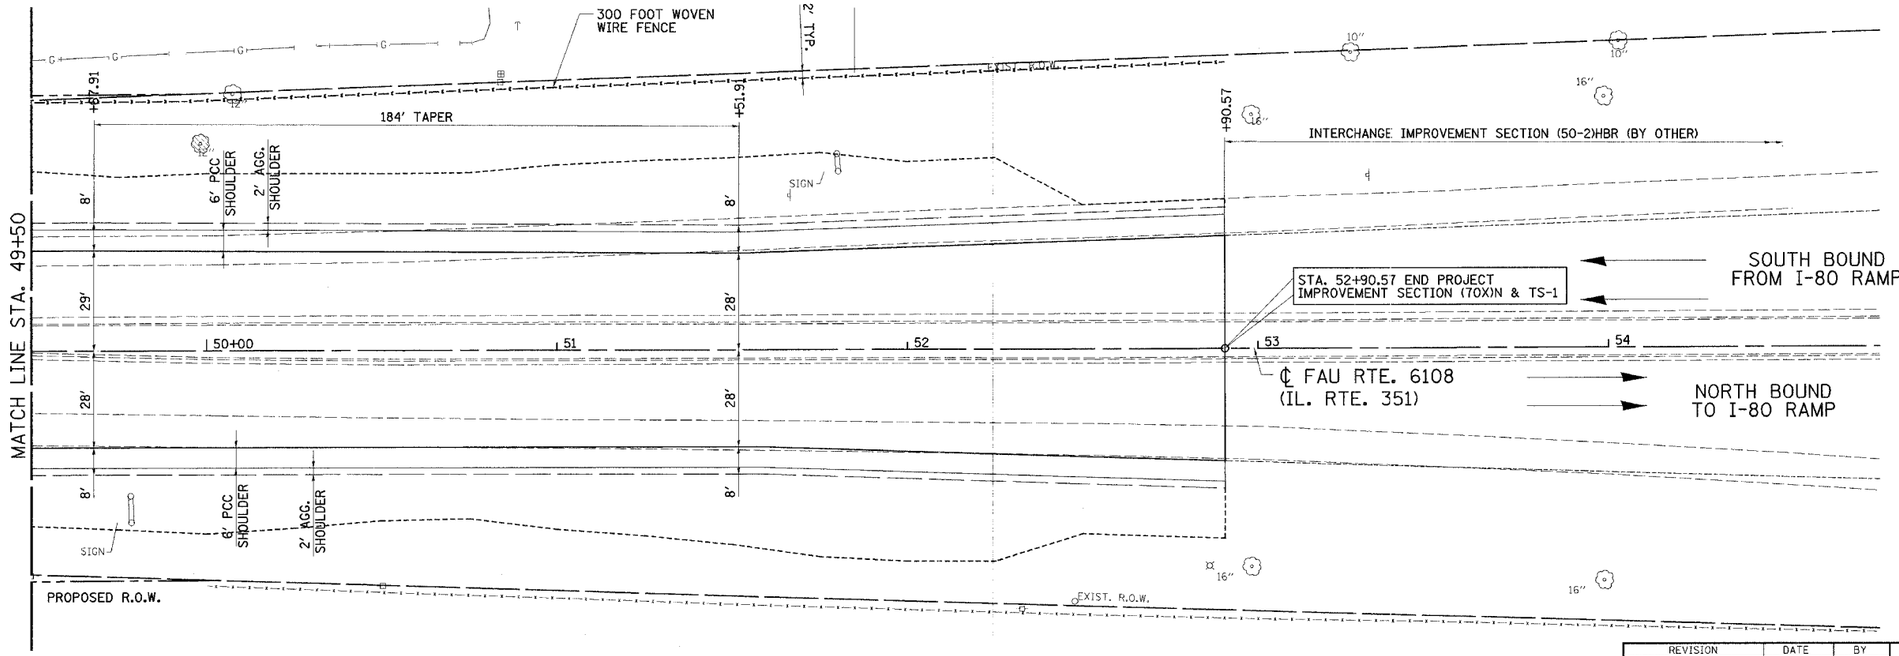


| REVISION | DATE | BY |
|---|---|---|
| | | |

GREENE & BRADFORD, INC.
OF SPRINGFIELD
CONSULTING ENGINEERS
RAILROAD LOCATION, REPORT
SURVEYING & MAPPING
PROFESSIONAL DESIGN FIRM NO. 84-0015
PROFESSIONAL & STRUCTURAL ENGINEERING CORPORATION
(217) 753-6616, (217) 753-6217 FAX E-MAIL - GBSPRINGFIELD@TELOCITY.COM

COMPUTER FILE NO.
PLN3511-04

PROJECT: 01194_B_N
04/01/04-RPB

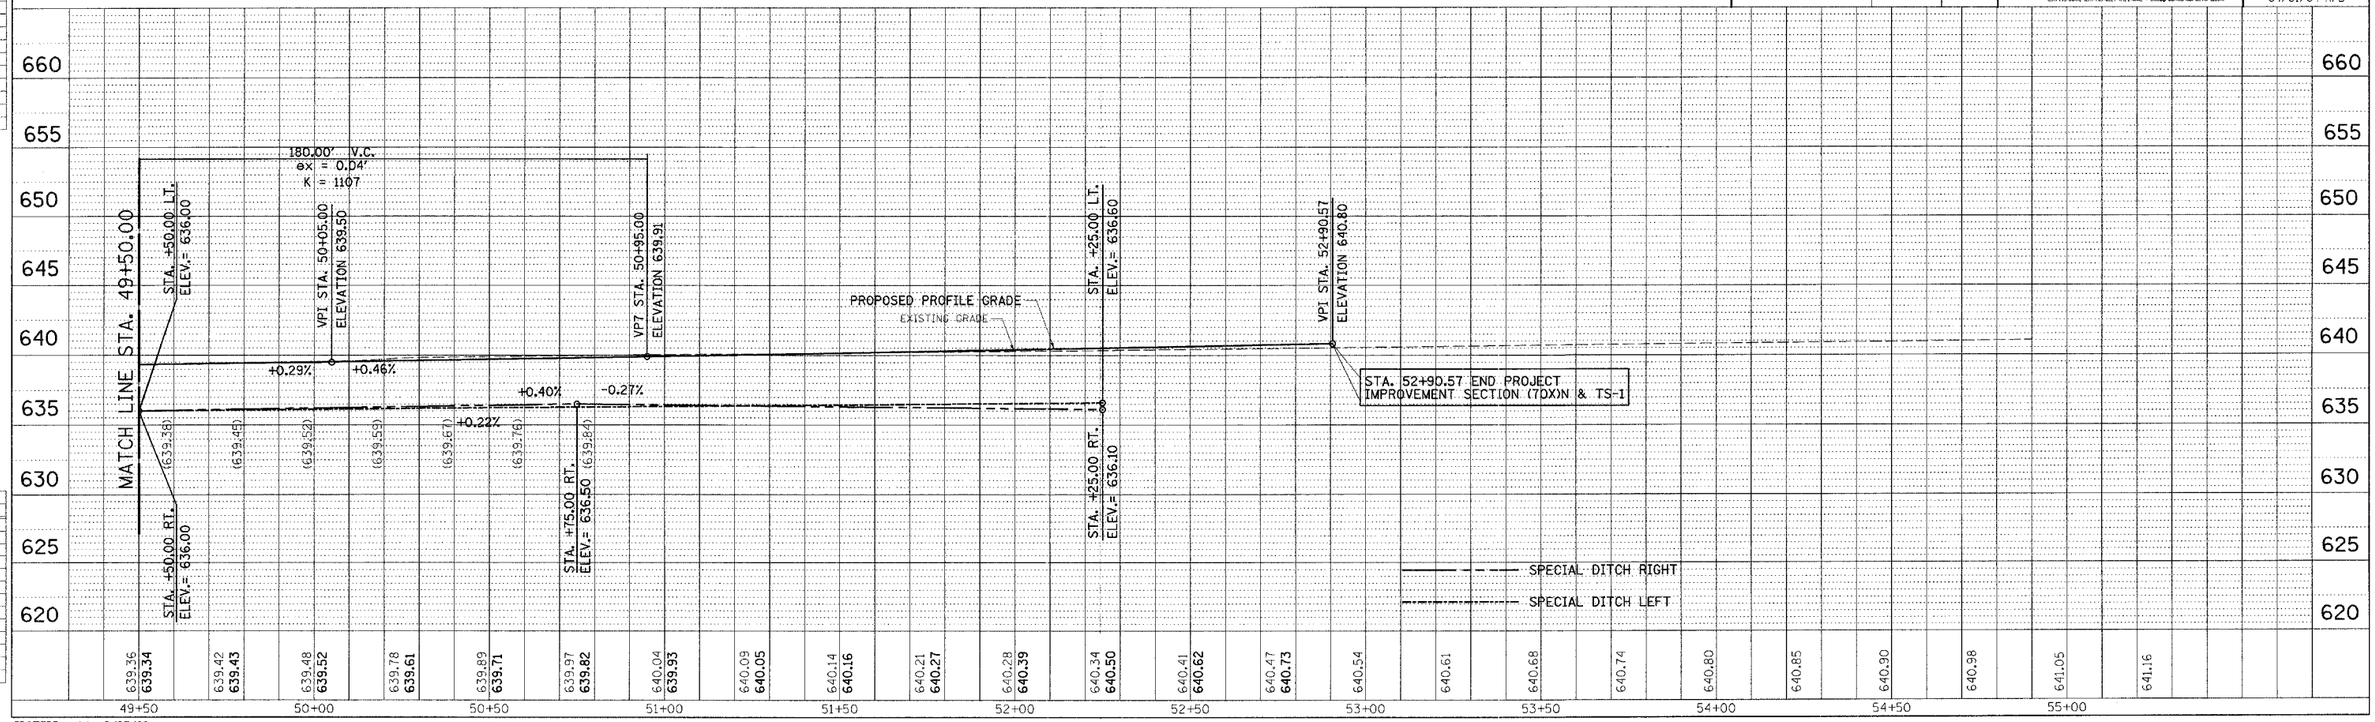


IDOTEPP - 1a1 8/25/98