F.A.U. RTE.	SECTION	COUNTY	TOTAL SHEETS	SHEET NO.
6108	(70X)N & TS-1	LA SALLE	460	254
STA. 252+00		TO STA. 261+00		
FED. ROAD DIST. NO.	ILLINOIS	FED. AID PROJECT		

CONTRACT NO. 86603

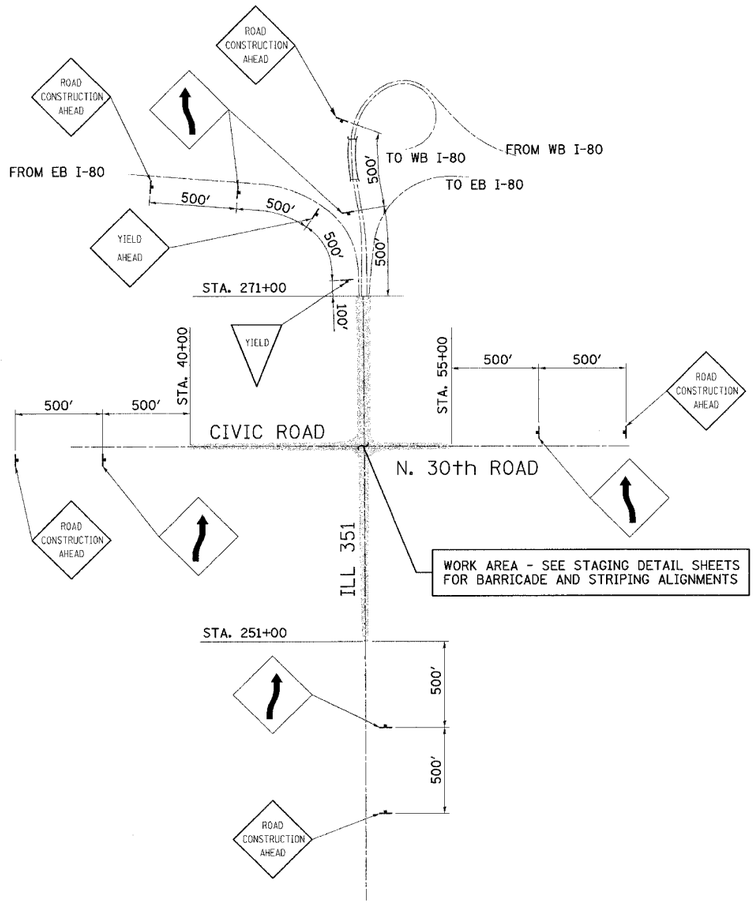

STAGE 4: 24 HR/DAY ADVANCE SIGNING DETAIL

NOTE:
USE STANDARD 701501 AND/OR 701326 AS APPROPRIATE TO SUPPLEMENT THESE SIGNS DURING DAYTIME LANE CLOSURES.

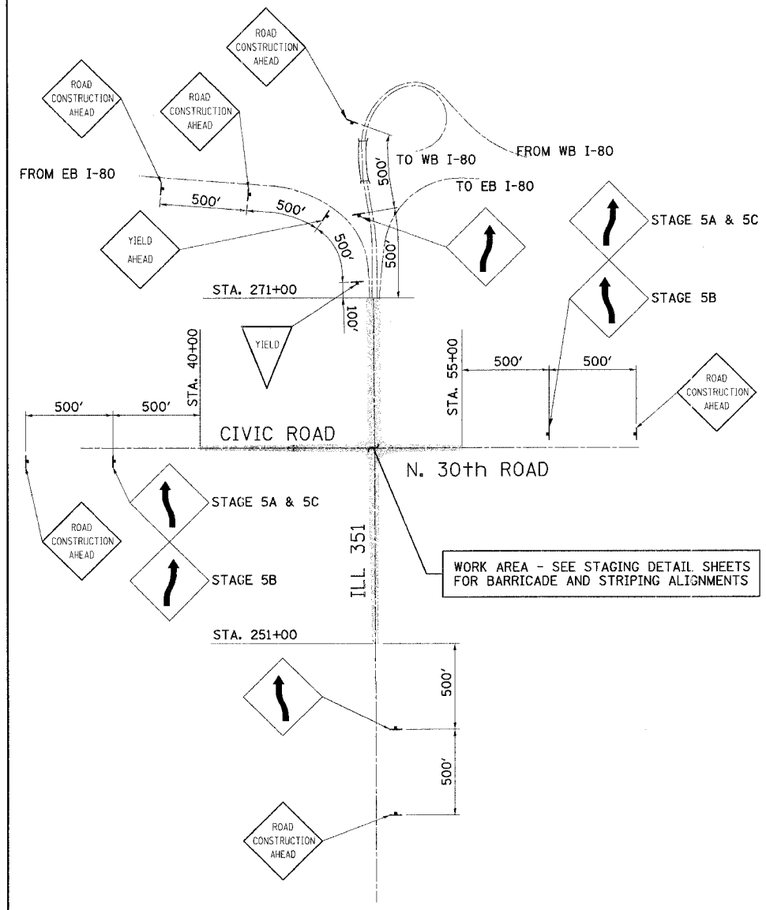

STAGE 5A, 5B & 5C: 24 HR/DAY ADVANCE SIGNING DETAIL

NOTE:
USE STANDARD 701501 AND/OR 701326 AS APPROPRIATE TO SUPPLEMENT THESE SIGNS DURING DAYTIME LANE CLOSURES.

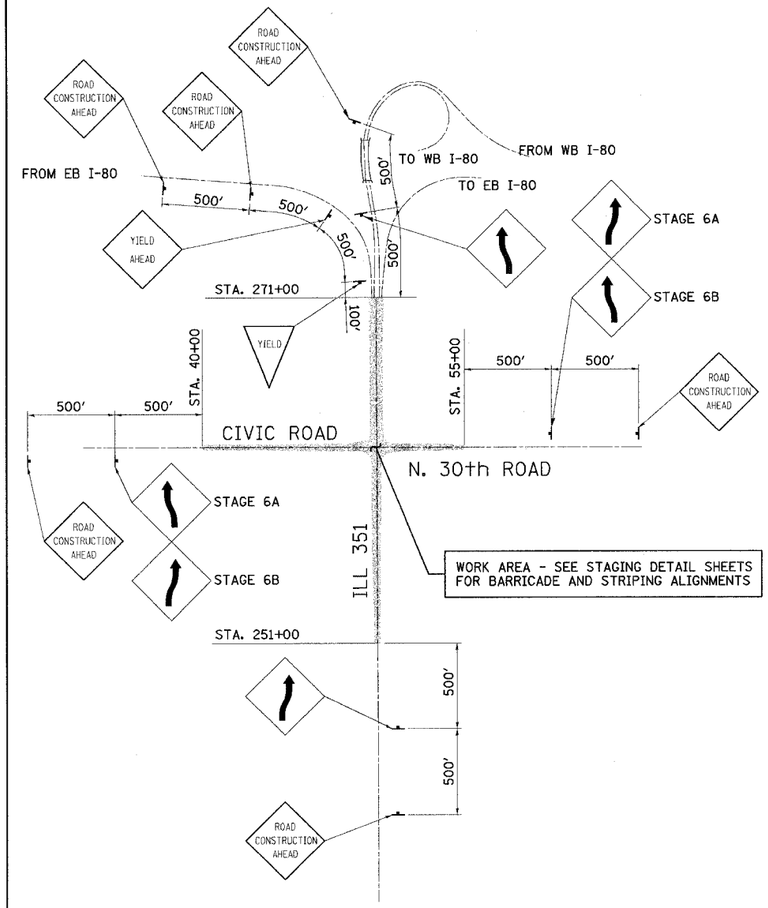

STAGE 6A & 6B: 24 HR/DAY ADVANCE SIGNING DETAIL

NOTE:
USE STANDARD 701501 AND/OR 701326 AS APPROPRIATE TO SUPPLEMENT THESE SIGNS DURING DAYTIME LANE CLOSURES.

DESIGN		
INT.	DATE	REASON

PLOTS & CHECKS			
INT.	DATE	NO.	REASON

FILE NAME = $FILE$
PLOT SCALE = $$Scale$ DRV = $PLOTTER$
PLOT DATE = $DATE$
PLOT TIME = $TIME$
OPERATOR = $USER$

CHECKS		
INT.	DATE	REASON

REVISIONS	
NAME	DATE

ILLINOIS DEPARTMENT OF TRANSPORTATION

ADVANCE SIGNING DETAIL
RECONSTRUCTION OF CIVIC ROAD/
N.30th ROAD & ILL 351 INTERSECTION

FAU 6108 (IL RTE. 351)
SECTION (70X)N & TS-1
LA SALLE COUNTY

SCALE: VERT. / HORIZ.
DATE 02/17/04

DRAWN BY: Heb
DESIGNED BY: BOTT
CHECKED BY: COLBROOK

GREENE & BRADFORD, INC.
OF SPRINGFIELD
CONSULTING ENGINEERS
CONSULTING ENGINEERS
1011 SOUTH 6TH STREET
SPRINGFIELD, ILLINOIS 62703
PROFESSIONAL DESIGN FIRM NO. 184-0079
ASSOCIATED: K. J. STRUCTURAL ENGINEERS CORPORATION
(217) 787-8844, (217) 787-1837 (FAX), (mail@greenebradford.com)

COMPUTER FILE NO.
ADAVANCE SIGNING-2

PROJECT 01194
10/01/03-JLJ

IDOTPL-400 1"=400' 8/07/00