DESIGN		
INT.	DATE	REASON

PLOTS & CHECKS			
INT.	DATE	NO.	REASON

CHECKS		
INT.	DATE	REASON

F.A.U RTE.	SECTION	COUNTY	TOTAL SHEETS	SHEET NO.
6108	(70X)N & TS-1	LA SALLE	460	26
STA.		TO STA.		
FED. ROAD DIST. NO.	ILLINOIS	FED. AID PROJECT		

CONTRACT NO. 86603

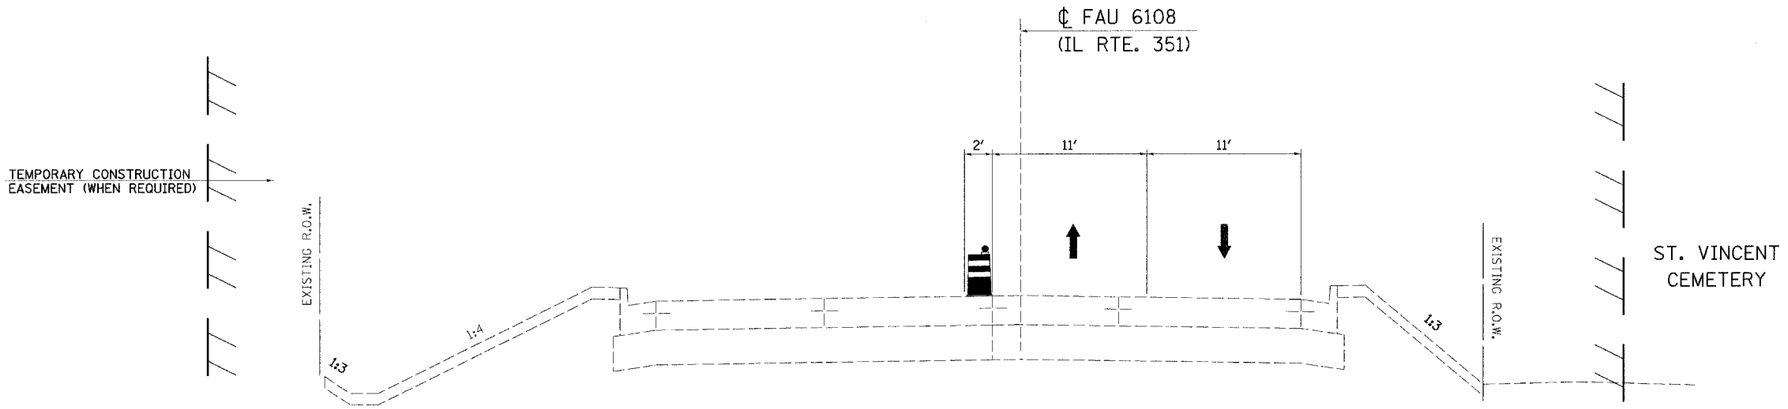

STAGE 4, 6A & 6B TYPICAL SECTION

STA. 260+20 TO STA. 263+00

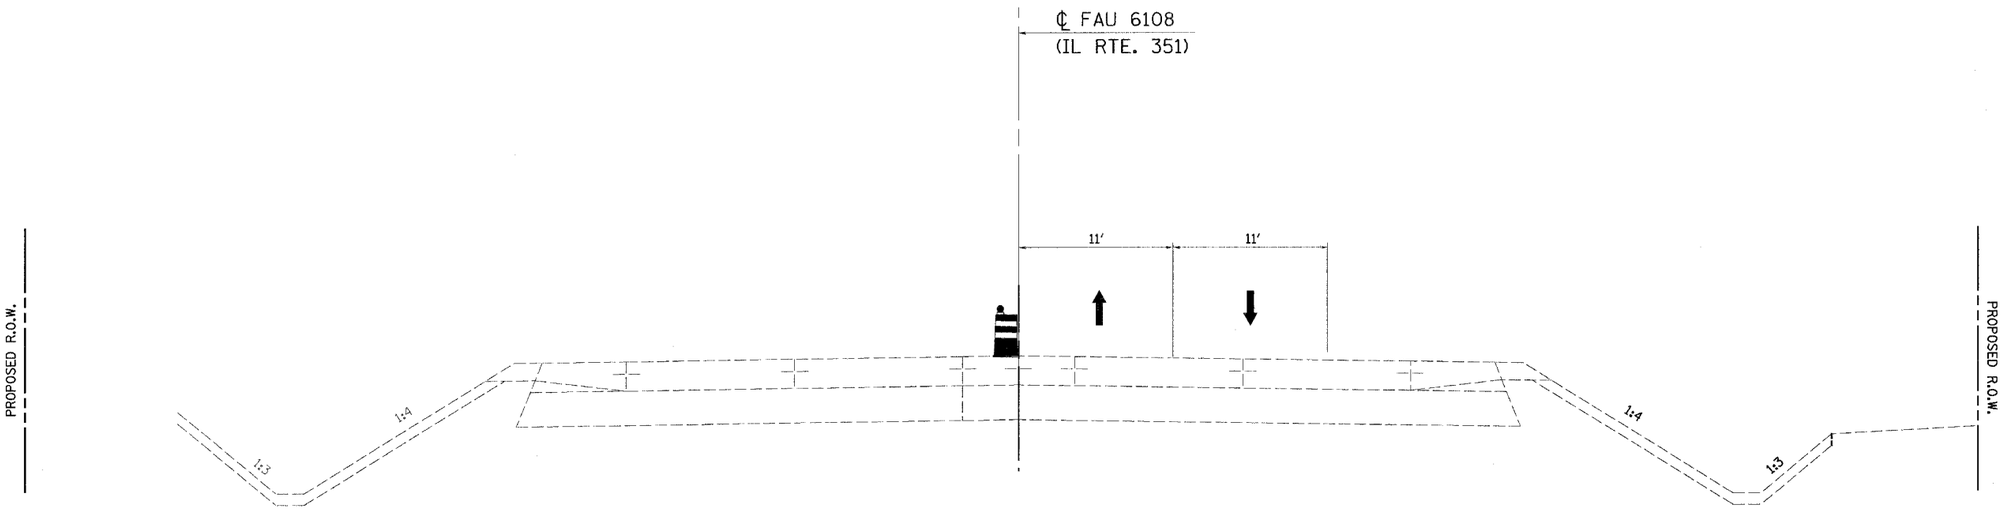

STAGE 4, 6A & 6B TYPICAL SECTION

STA. 263+00 TO STA. 52+90.57

REVISIONS	
NAME	DATE

ILLINOIS DEPARTMENT OF TRANSPORTATION

STAGE CONSTRUCTION
TYPICAL SECTIONS

FAU 6108 (IL RTE. 351)
SECTION (70X)N & TS-1
LA SALLE COUNTY

SCALE: VERT.
HORIZ.
DATE: 03/12/04

DRAWN BY: BISHOP
DESIGNED BY: KUNTZMAN
CHECKED BY: COLBROOK

GREENE & BRADFORD, INC.
OF SPRINGFIELD
CIVIL ENGINEERS
SURVEYORS - LAND USE PLANNERS
PROFESSIONAL DESIGN FIRM NO. 184.000171
PROFESSIONAL SERVICE IN CIVIL ENGINEERING, CORPORATION
GB1793 SBM, GB1793-5227 SPI, E-MAIL: GNGR@GREENEANDBRADFORD.COM

COMPUTER FILE NO.
STAGETYPS-7

PROJECT: 01194.b_n
03/18/04-RPB

IDOTPL-5 1"=5' 8/07/00