F.A.U RTE.	SECTION	COUNTY	TOTAL SHEETS	SHEET NO.
6108	(70X)N & TS-1	LA SALLE	460	264
STA. ———		TO STA. ———		
FED. ROAD DIST. NO.	ILLINOIS	FED. AID PROJECT		

CONTRACT NO. 86603

DESIGN		
INT.	DATE	REASON

PLOTS & CHECKS		
INT.	DATE	NO. REASON

CHECKS		
INT.	DATE	REASON

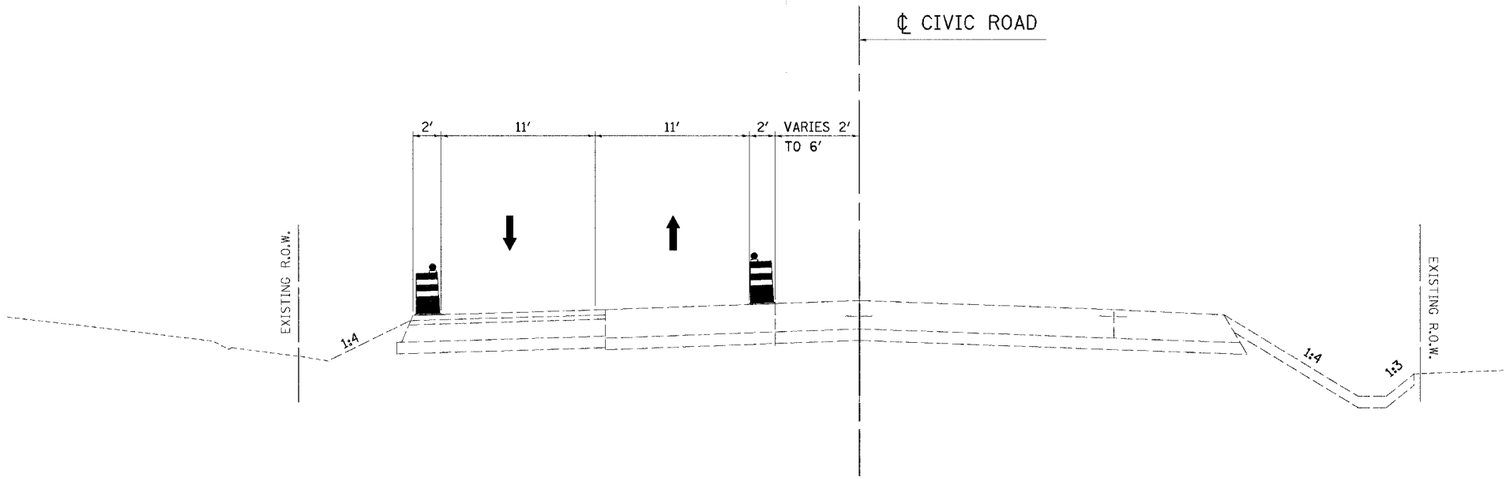

STAGE 5A, 5C & 6A TYPICAL SECTION

STA. 43+84 TO STA. 54+75

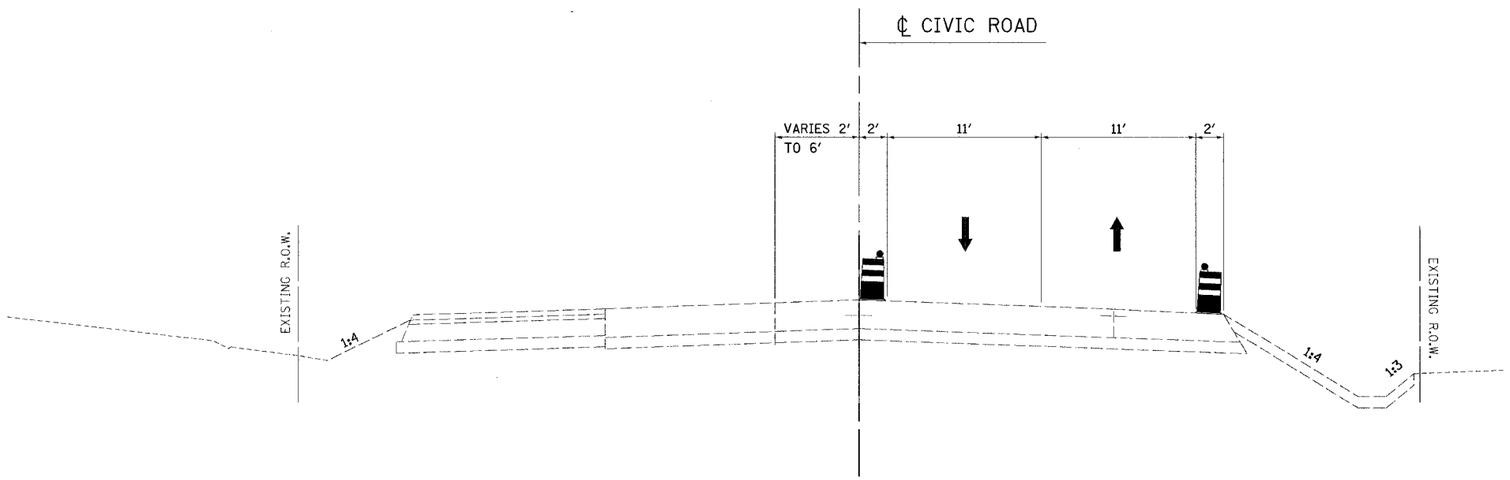

STAGE 5B TYPICAL SECTION

STA. 43+84 TO STA. 54+75

REVISIONS	
NAME	DATE

ILLINOIS DEPARTMENT OF TRANSPORTATION

STAGE CONSTRUCTION
TYPICAL SECTIONS

FAU 6108 (IL RTE. 351)
SECTION (70X)N & TS-1
LA SALLE COUNTY

SCALE: VERT.
HORIZ.
DATE: 03/12/04

DRAWN BY: BISHOP
DESIGNED BY: KUNTZMAN
CHECKED BY: COLBROOK

GREENE & BRADFORD, INC.
OF SPRINGFIELD
CONSULTING ENGINEERS
3100 CONSTITUTION DRIVE
SPRINGFIELD, ILLINOIS 62707
PROFESSIONAL DESIGN FIRM 184-000178
PROFESSIONAL DESIGN FIRM 184-000178
PROFESSIONAL ENGINEERING CORPORATION
(217) 793-8881, (217) 793-8227 (FX), E-MAIL: = sbradg@greenebradford.com

COMPUTER FILE NO.
STAGETYPS-10
PROJECT: 01194_b_n
03/19/04-RPB

IDOTPL-5 1"=5′ 8/07/00

FAU 6108 (IL. RTE. 351) LA SALLE COUNTY