F.A.U. RTE.	SECTION	COUNTY	TOTAL SHEETS	SHEET NO.
6108	(70X)N & TS-1	LA SALLE	460	265
STA. 257+00		TO STA. 261+00		
FED. ROAD DIST. NO.	ILLINOIS	FED. AID PROJECT		

CONTRACT NO. 86603

DESIGN		
INT.	DATE	REASON

STAGE I TRAFFIC CONTROL AND CONSTRUCTION SEQUENCE STA. 252+00 TO STA. 271+00

1. CONTRACTOR SHALL PLACE ALL ADVANCE WARNING SIGNAGE PRIOR TO BEGINNING ANY CONSTRUCTION. (SEE ADVANCE SIGNING DETAILS)
2. TRAFFIC WILL REMAIN ON EXISTING PAVEMENT.
3. CONSTRUCT PROPOSED TEMPORARY WIDENING, REMOVE CORNER ISLANDS AND MEDIANS AS SHOWN ON THE PLANS.
4. TRAFFIC CONTROL AT THE INTERSECTION WILL REMAIN A 4-WAY STOP CONDITION UNLESS OTHERWISE DIRECTED BY THE ENGINEER.

0 20 40
SCALE IN FEET

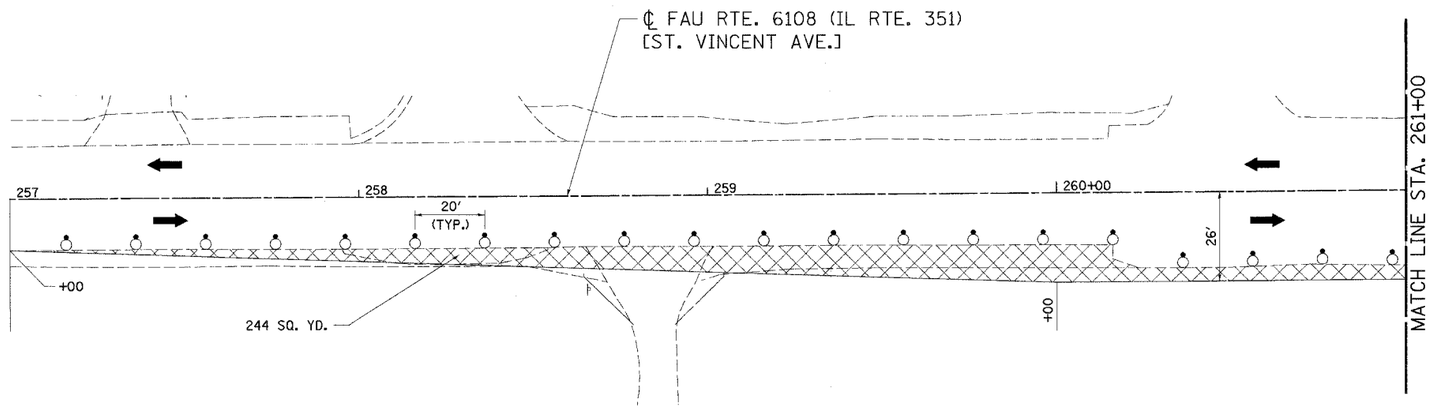

STAGE 1

0 20 40
SCALE IN FEET

LEGEND

- DIRECTION OF TRAFFIC
- TYPE C BIDIRECTIONAL REFLECTOR
- TYPE III BARRICADE W/ FLASHING LIGHTS
- TYPE III BARRICADE
- DRUM OR BARRICADE WITH STEADY BURNING LIGHT
- WORK ZONE
- DRUM OR BARRICADE
- TEMPORARY WIDENING

PLOTS & CHECKS			
INT.	DATE	NO.	REASON

FILE NAME = $FILE$
PLOT SCALE = $Scale$ DRV = $PLOTTER$
PLOT DATE = $DATE$
PLOT TIME = $TIME$
OPERATOR = $USER$

CHECKS		
INT.	DATE	REASON

REVISIONS	
NAME	DATE

ILLINOIS DEPARTMENT OF TRANSPORTATION

STAGE 1 TRAFFIC CONTROL & CONSTRUCTION

STA. 257+00 TO STA. 261+00

FAU 6108 (IL RTE. 351)
SECTION (70X)N & TS-1
LA SALLE COUNTY

SCALE: VERT. HORIZ.
DATE 02/17/04

DRAWN BY: HeD
DESIGNED BY: BOTT
CHECKED BY: COLBROOK

GREENE & BRADFORD, INC.
OF SPRINGFIELD
CONSULTING ENGINEERS
2700 SOUTH 6TH STREET
SPRINGFIELD, ILLINOIS 62703
PROFESSIONAL DESIGN FIRM NO. 184-000179
PROFESSIONAL SERVICE INDUSTRY FIRM, ENGINEERING CORPORATION
(217) 523-8844, (217) 785-6237 (FAX) E-MAIL: GBSPRING@GBSPRINGFIELD.COM

COMPUTER FILE NO.
STAGE1-A-1

PROJECT: 01194_b_n
10/01/03-JLJ

IDOTPL-20 1"=20' 8/07/00