| DESIGN | | |
|---|---|---|
| INT. | DATE | REASON |
| | | |

| PLOTS & CHECKS | | | |
|---|---|---|---|
| INT. | DATE | NO. | REASON |
| | | | |

| CHECKS | | |
|---|---|---|
| INT. | DATE | REASON |
| | | |

FILE NAME = $FILE$
PLOT SCALE = $plt:scale$ DRV = $PLOTTER$
PLOT DATE = $DATE$
PLOT TIME = $TIME$
OPERATOR = $USER$

| F.A.U. RTE. | SECTION | COUNTY | TOTAL SHEETS | SHEET NO. |
|---|---|---|---|---|
| 6108 | (70X)N & TS-1 | LA SALLE | 460 | 277 |
| STA. 41+00 | | TO STA. 58+00 | | |
| FED. ROAD DIST. NO. | ILLINOIS | FED. AID PROJECT | | |

CONTRACT NO. 86603

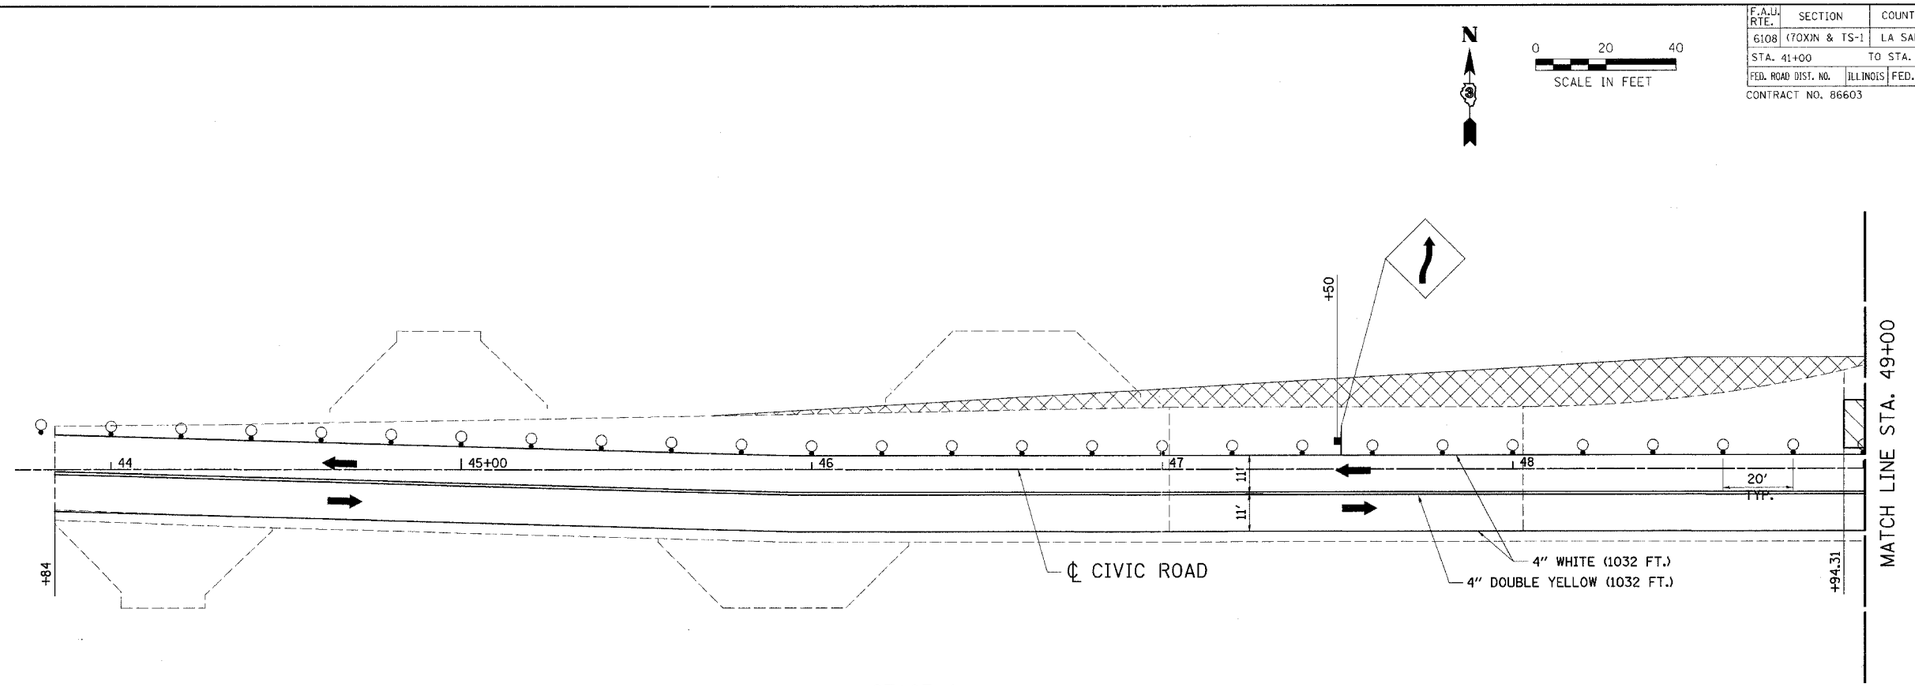


STAGE 4

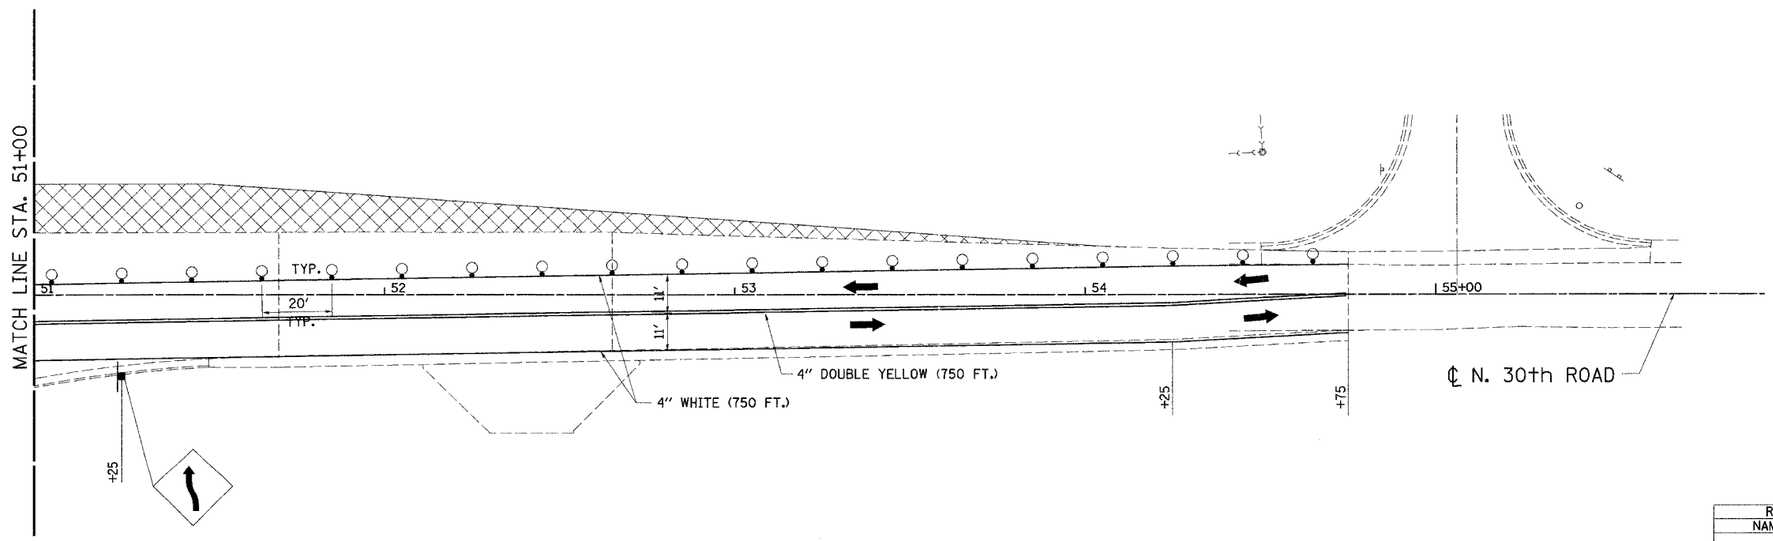


STAGE 4

## LEGEND

- DIRECTION OF TRAFFIC
- TYPE C BIDIRECTIONAL REFLECTOR
- TYPE III BARRICADE W/ FLASHING LIGHTS
- TYPE III BARRICADE
- DRUM OR BARRICADE WITH STEADY BURNING LIGHT
- WORK ZONE
- DRUM OR BARRICADE
- TEMPORARY WIDENING

| REVISIONS | |
|---|---|
| NAME | DATE |
| | |

ILLINOIS DEPARTMENT OF TRANSPORTATION

# STAGE 4 TRAFFIC CONTROL & CONSTRUCTION

## STA. 41+00 TO STA. 49+00

FAU 6108 (IL RTE. 351)
SECTION (70X)N & TS-1
LA SALLE COUNTY

SCALE: VERT.
HORIZ.
DATE 05/07/03

DRAWN BY: MABUS
DESIGNED BY: KUNTZMAN
CHECKED BY: COLBROOK

GREENE & BRADFORD, INC. OF SPRINGFIELD
CONSULTING ENGINEERS
RIDGELY BUILDING, SUITE 1
SPRINGFIELD, ILLINOIS 62701
PROFESSIONAL DESIGN FIRM NO. 184-000179
(217) 793-8696, (217) 793-8222 (FAX), E-MAIL: GBSPRINGFIELD@GBSPRINGFIELD.COM

COMPUTER FILE NO.
STAGE4-A-3

PROJECT 01194.b_n
02/10/04-PAM

IDOTPL-20 1"=20' 8/07/00

FAU 6108 (IL. RTE. 351) LA SALLE COUNTY