DESIGN		
INT.	DATE	REASON

PLOTS & CHECKS			
INT.	DATE	NO.	REASON

FILE NAME = $FILE$
PLOT SCALE = $PITSCALE$ DRV = $PLOTTER$
PLOT DATE = $DATE$
PLOT TIME = $TIME$
OPERATOR = $USER$

CHECKS		
INT.	DATE	REASON

F.A.U. RTE.	SECTION	COUNTY	TOTAL SHEETS	SHEET NO.
6108	(70X)N & TS-1	LA SALLE	460	297
STA. 47+00		TO STA. 53+00		
FED. ROAD DIST. NO.	ILLINOIS	FED. AID PROJECT		

CONTRACT NO. 86603

N

0 20 40

SCALE IN FEET

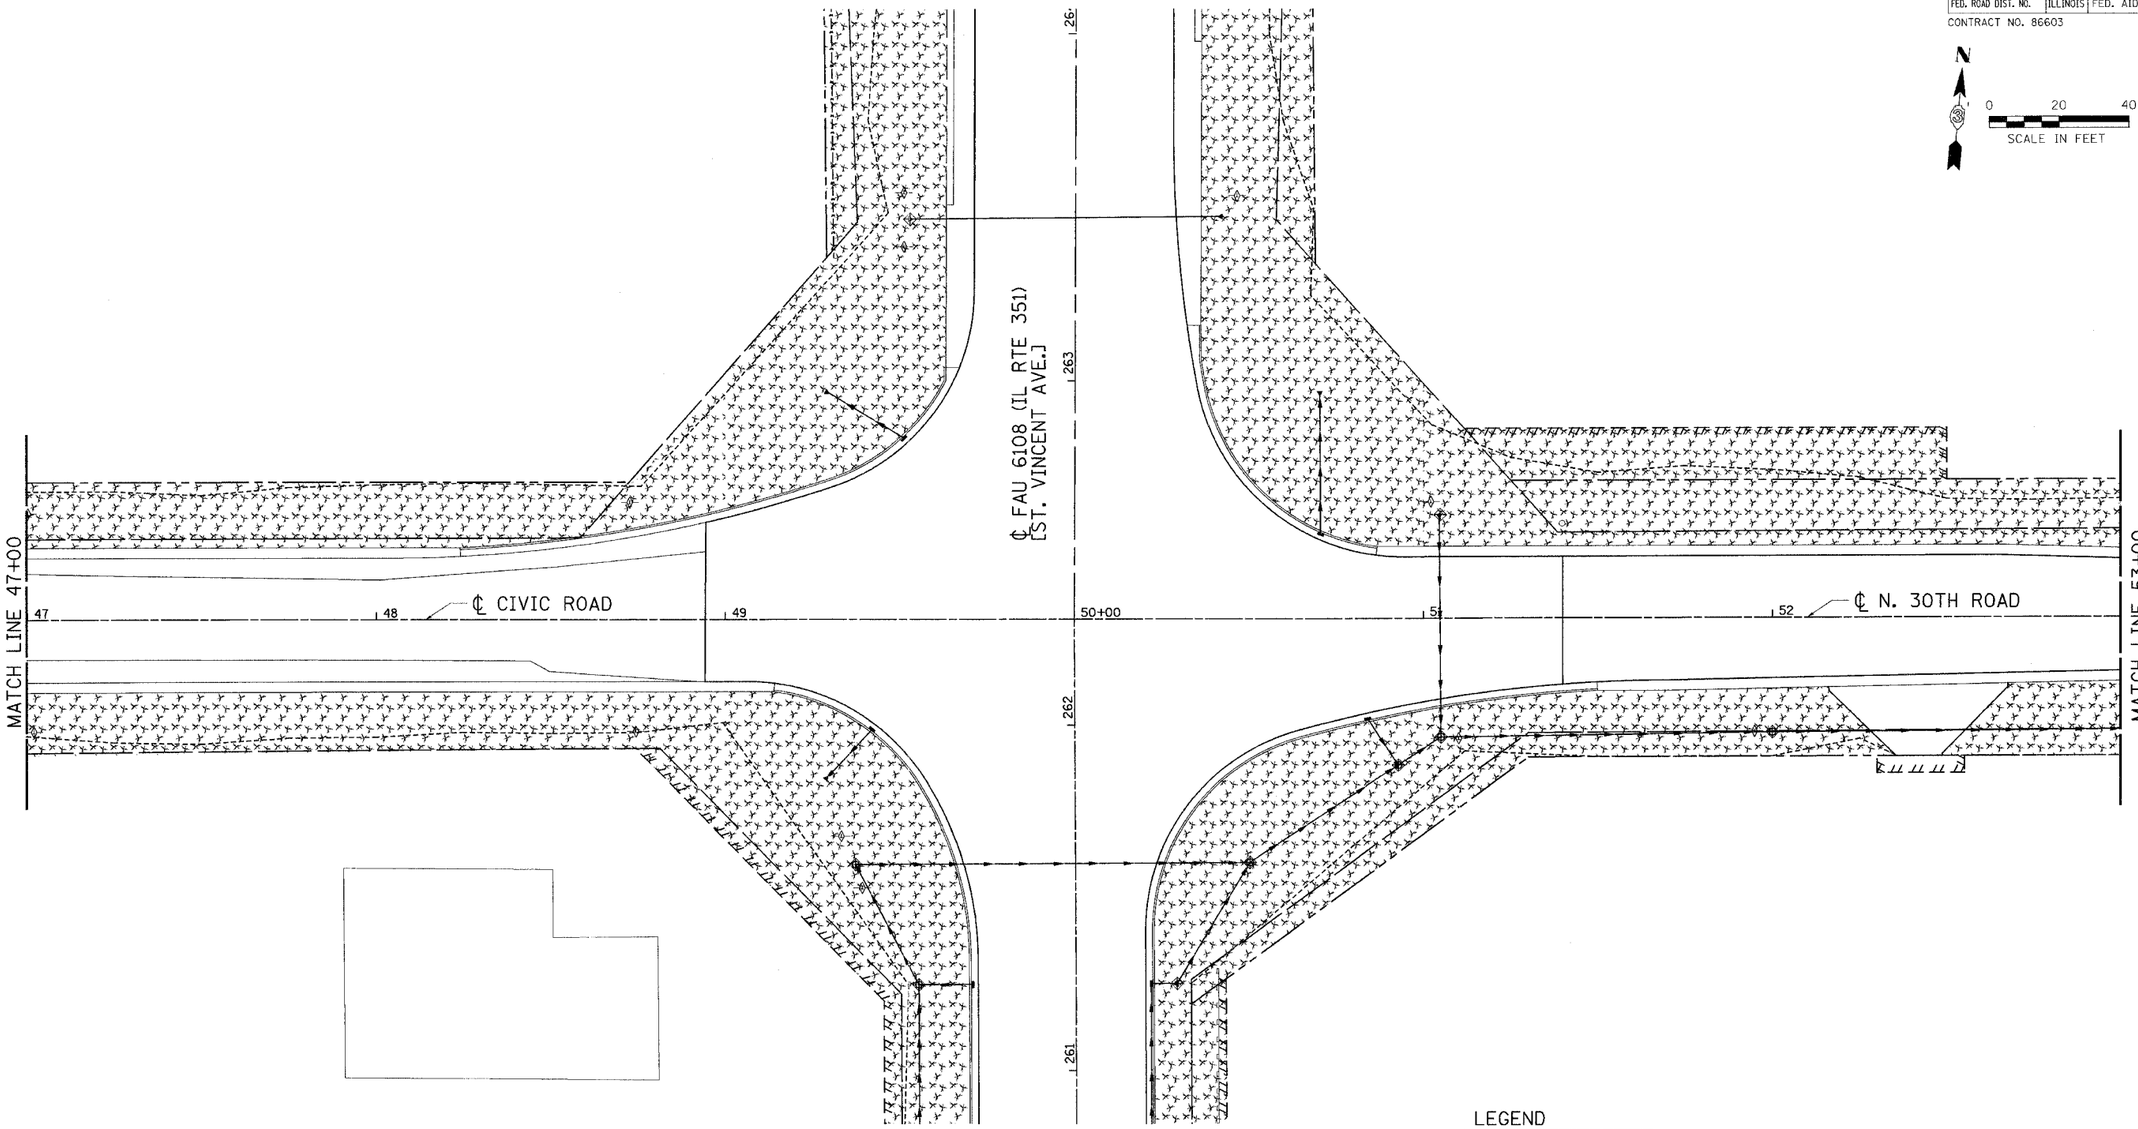

LEGEND

- SODDING
- SEEDING, TEMPORARY EROSION CONTROL SEEDING MULCH
- EROSION CONTROL BLANKET
- INLET AND PIPE PROTECTION
- PERIMETER EROSION BARRIER

REVISIONS	
NAME	DATE

ILLINOIS DEPARTMENT OF TRANSPORTATION

EROSION CONTROL PLAN

FAU 6108 (IL. RTE. 351)
SECTION (70X)N & TS-1
LASALLE COUNTY

SCALE: VERT.
HORIZ.
DATE 05/07/03

DRAWN BY: MABUS
DESIGNED BY: BOTT
CHECKED BY: COLBROOK

GREENE & BRADFORD, INC.
(@ SPRINGFIELD)
CONSULTING ENGINEERS
2121 S. 6TH STREET
SPRINGFIELD, ILLINOIS 62703
PROFESSIONAL DESIGN FIRM REG. NO. 184-001077
PROFESSIONAL SERVICE INDUSTRY FIRM REG. NO. 184-001077
(217) 522-8844, (217) 522-8877 (FAX) e-mail: mail@greene-bradford.com

COMPUTER FILE NO.
EC_351F-03

PROJECT 01194_B_N
07/28/03-PAM

IDOTPL-20 1"=20' 8/07/00