DESIGN		
INT.	DATE	REASON

PLAN		
NOTE BOOK NO.		
ALIGNMENT CHECKED BY		DATE
CADD FILE NAME		

PLOTS & CHECKS			
INT.	DATE	NO.	REASON

PROFILE		
NOTE BOOK NO.		
PLOTTED BY		DATE
GRADES CHECKED BY		
STRUCTURE NOTATIONS CK'D		

CHECKS		
INT.	DATE	REASON

F.A.U. RTE.	SECTION	COUNTY	TOTAL SHEETS	SHEET NO.
6108	(70XIN & TS-1	LASALLE	460	301
STA. 247+00	TO STA. 252+00			
FED. ROAD DIST. NO.	ILLINOIS	FED. AID PROJECT		

CONTRACT NO. 86603

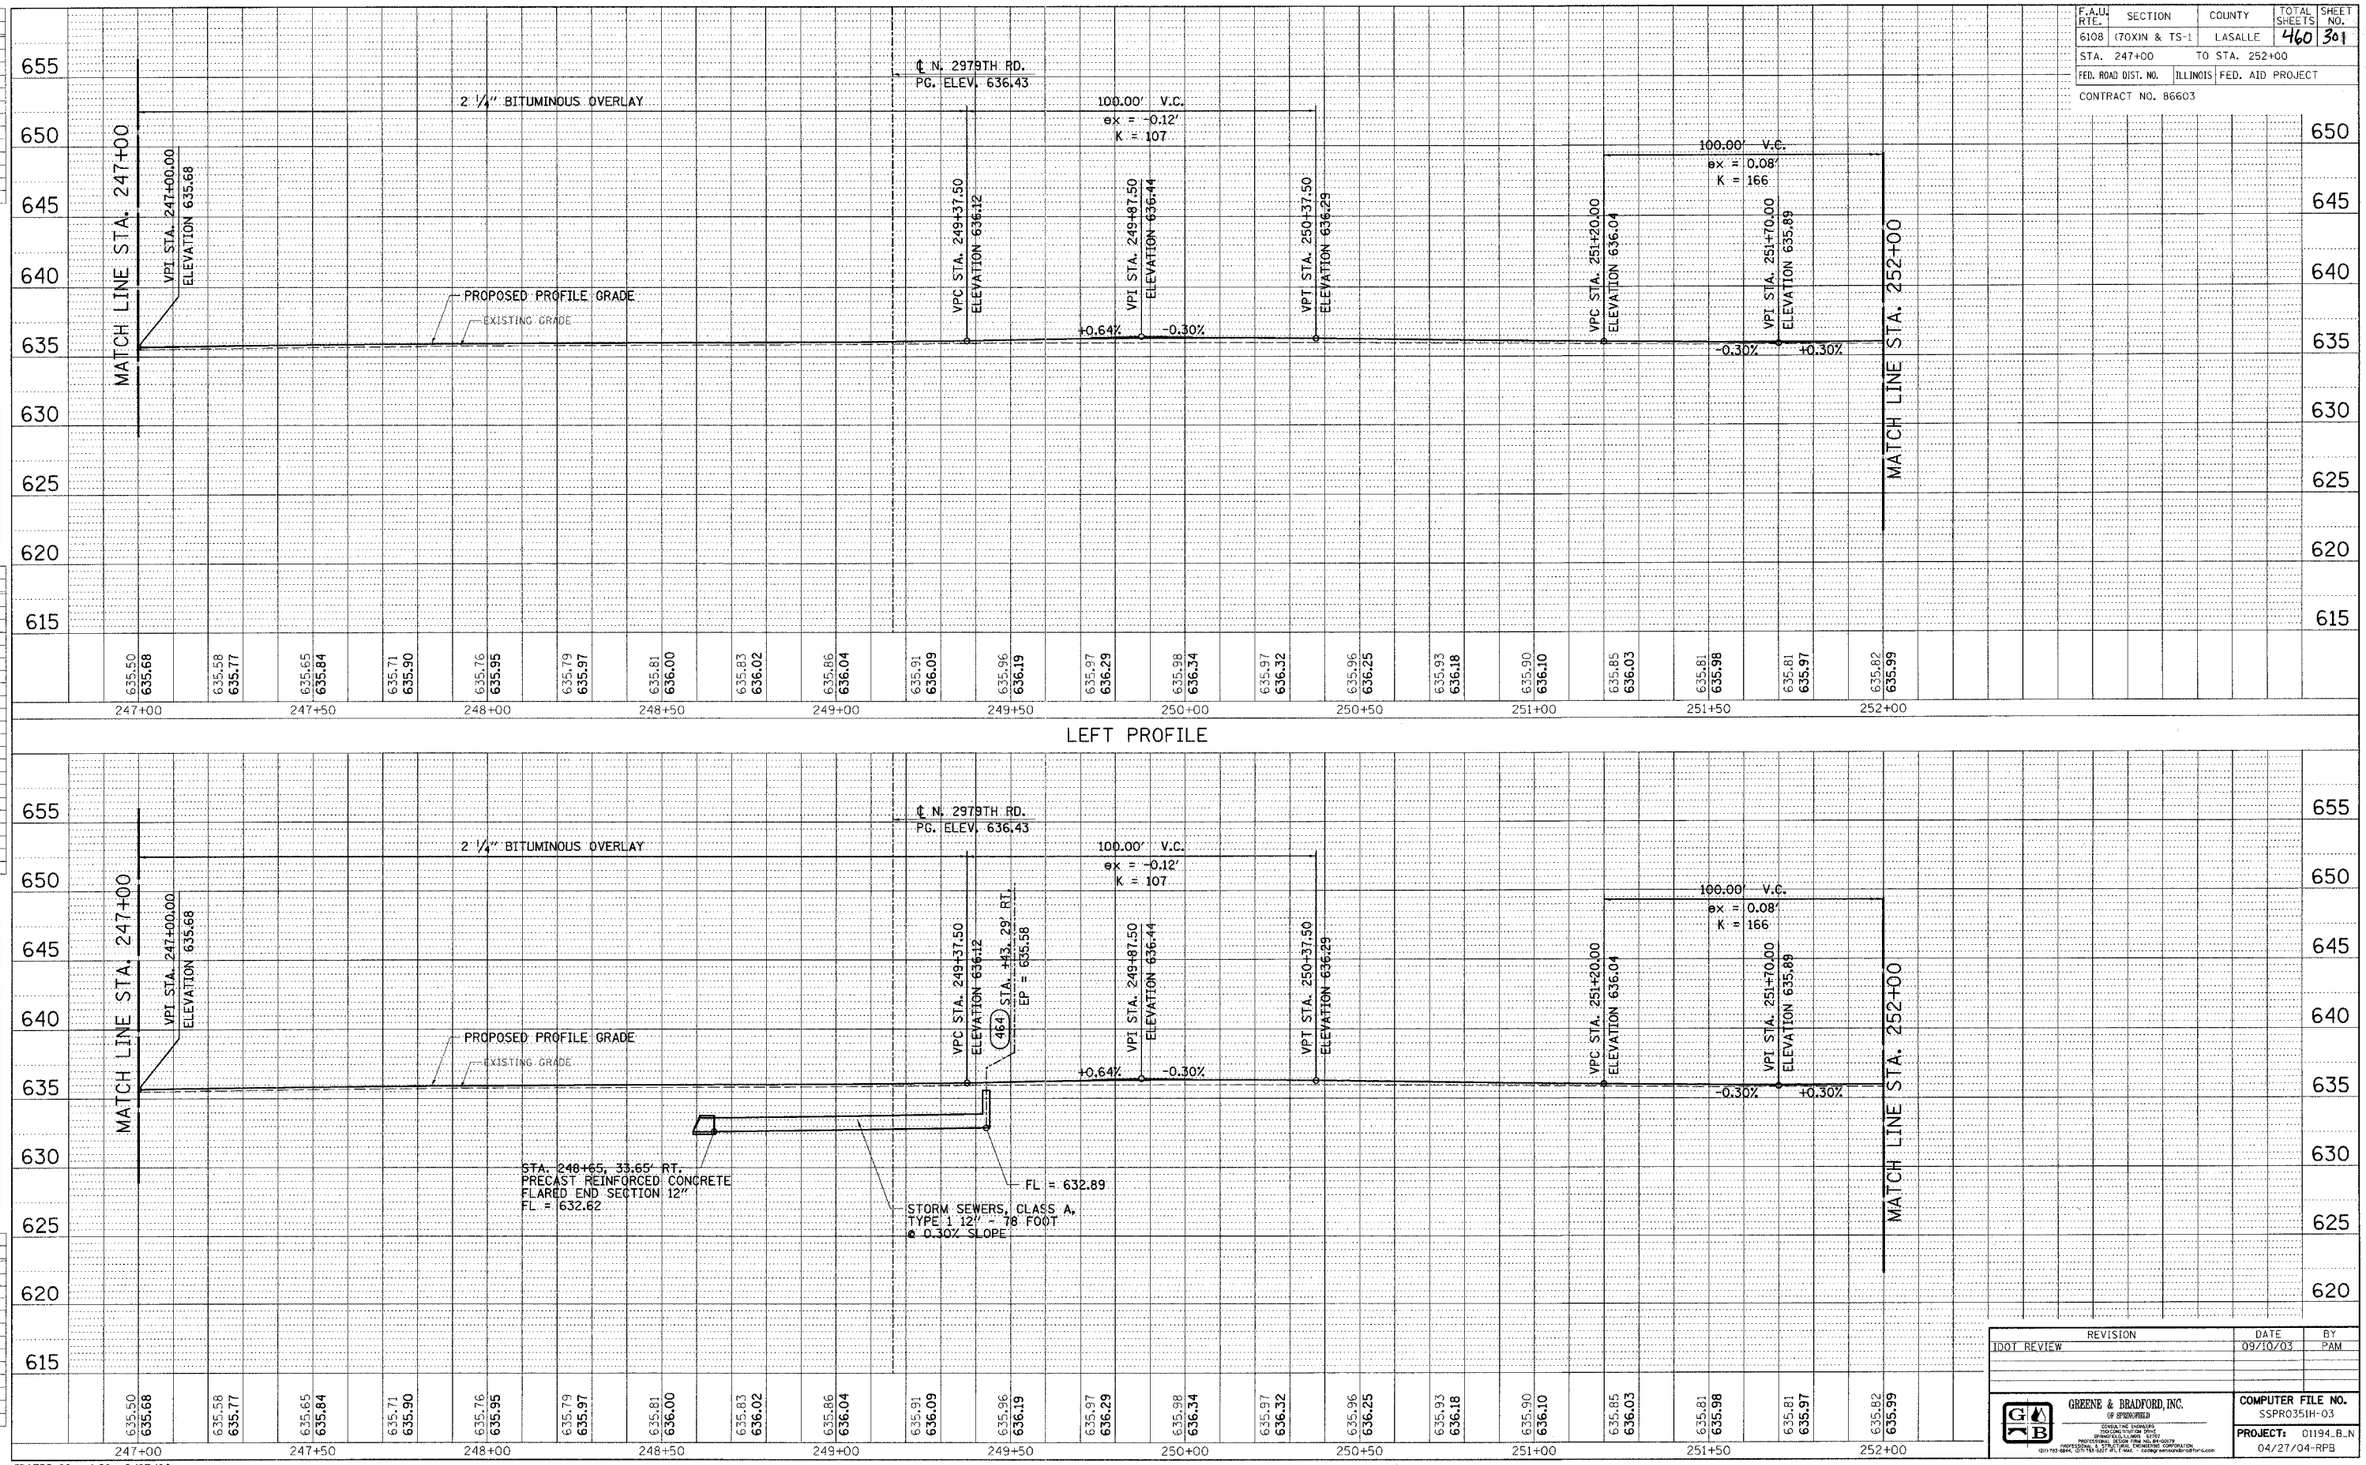

LEFT PROFILE

REVISION	DATE	BY
IDOT REVIEW	09/10/03	PAM

GREENE & BRADFORD, INC.
OF SPRINGFIELD
CONSULTING ENGINEERS
DOCUMENT MANAGEMENT SERVICES
SPRINGFIELD, ILLINOIS 62707
PROFESSIONAL DESIGN FIRM REG. NO. 184-001278
(217) 793-0814, 1075 TEN-SIXTY SEVEN, P.O. BOX 7, CHATHAM, ILLINOIS 62629
PROFESSIONAL SERVICES CORPORATION
(217) 793-0814, 1075 TEN-SIXTY SEVEN, P.O. BOX 7, CHATHAM, ILLINOIS 62629 e-mail: contact@greene-bradford.com

COMPUTER FILE NO. SSPR0351H-03

PROJECT: 01194..B..N
04/27/04-RPB

IDOTPP-20 - 1:20 8/07/00

RIGHT PROFILE

DRAINAGE & UTILITIES - FAU 6108 (IL. RTE. 351) LASALLE COUNTY