F.A.U. RTE.	SECTION	COUNTY	TOTAL SHEETS	SHEET NO.
6108	(70X)N & TS-1	LA SALLE	46	30
STA. 47+00		TO STA. 53+00		
FED. ROAD DIST. NO.	ILLINOIS	FED. AID PROJECT		

CONTRACT NO. 86603

0 20 40
SCALE IN FEET

N

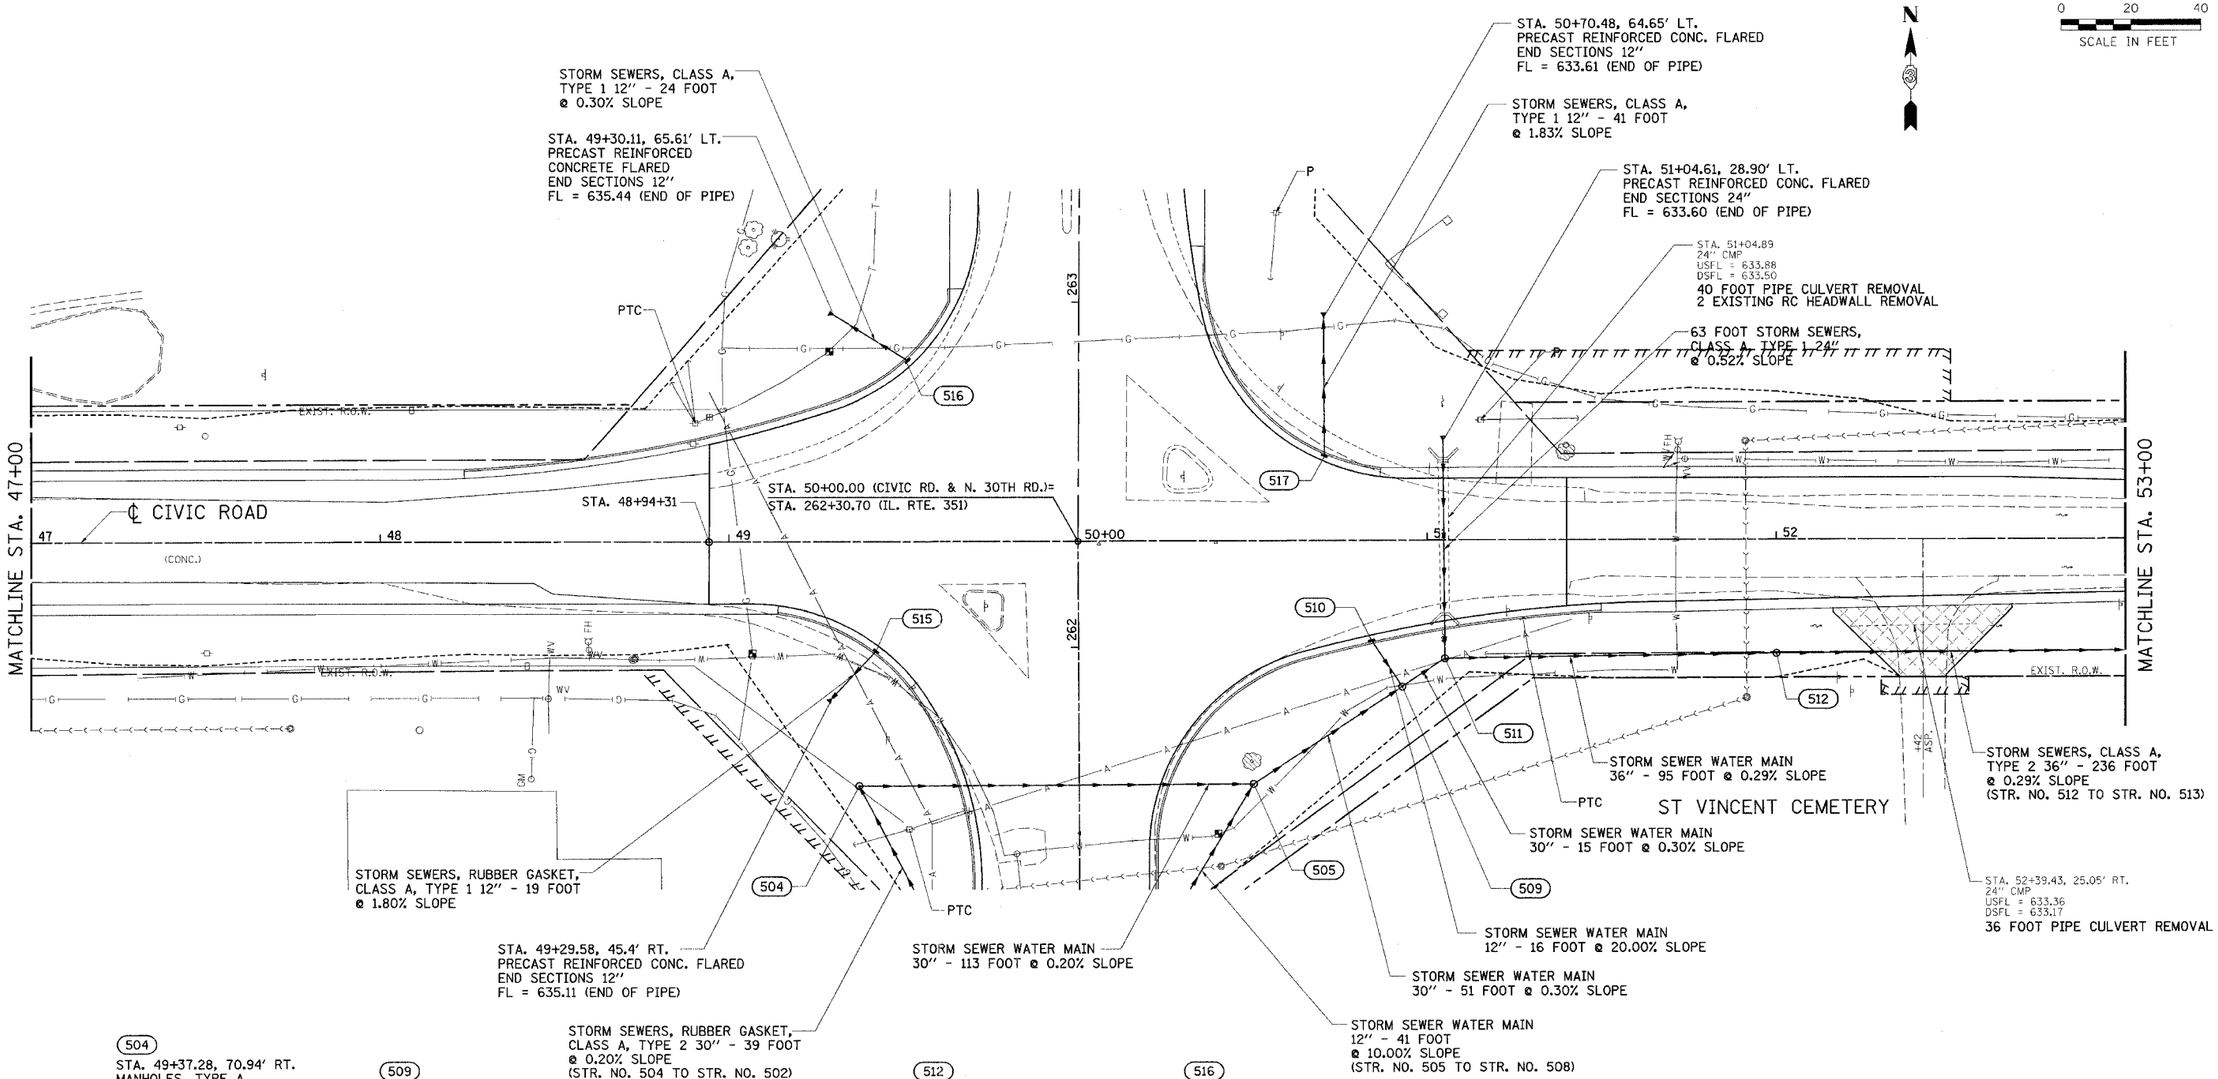

(504)
STA. 49+37.28, 70.94' RT.
MANHOLES, TYPE A,
5'-DIAMETER, TYPE 8 GRATE
RIM = 634.80
FL (S) = 626.73
FL (E) = 626.69

(505)
STA. 50+50.27, 70.51' RT.
MANHOLES, TYPE A,
5'-DIAMETER, TYPE 8 GRATE
RIM = 634.80
FL (E) = 626.47
FL (W) = 626.47
FL (S) = 629.08

(509)
STA. 50+92.81, 42.38' RT.
MANHOLES, TYPE A,
5'-DIAMETER, TYPE 8 GRATE
RIM = 636.50
FL (E) = 626.32
FL (W) = 626.32
FL (N) = 630.95

(510)
STA. 50+84.05, 28.86' RT.
INLETS, TYPE B,
TYPE 3 FRAME AND GRATE
EP = 637.15
FL = 634.15

(511)
STA. 51+05.07, 34.27' RT.
MANHOLES, TYPE A,
6'-DIAMETER, TYPE 8 GRATE
RIM = 636.80
FL (N) = 633.27
FL (W) = 626.27
FL (E) = 625.81

(512)
STA. 52+00, 33' RT.
MANHOLES, TYPE A,
5'-DIAMETER, TYPE 8 GRATE
RIM = 635.20
FL (E) = 625.53
FL (W) = 625.53

(515)
STA. 49+42.12, 31.75' RT.
INLETS, TYPE A,
TYPE 3 FRAME AND GRATE
EP = 637.45
FL = 635.45

(516)
STA. 49+51.33, 52.56' LT.
INLETS, TYPE A,
TYPE 3 FRAME AND GRATE
EP = 637.53
FL = 635.53

(517)
STA. 50+70.58, 24.57' LT.
INLETS, TYPE A,
TYPE 3 FRAME AND GRATE
EP = 637.36
FL = 634.36

REVISIONS	
NAME	DATE
MABUS	09/15/03

ILLINOIS DEPARTMENT OF TRANSPORTATION

DRAINAGE AND UTILITIES PLAN

FAU 6108 (IL. RTE. 351)
SECTION (70X)N & TS-1
LASALLE COUNTY

SCALE: VERT. HORIZ.
DATE: 06/30/03

DRAWN BY: MABUS
DESIGNED BY: BOTT
CHECKED BY: COLBROOK

GREENE & BRADFORD, INC. OF SPRINGFIELD
CONSULTING ENGINEERS
350 CONSTITUTION DRIVE
SPRINGFIELD, ILLINOIS 62702
PROFESSIONAL DESIGN FIRM - ILLINOIS 184-000163
PROFESSIONAL DESIGN FIRM - MISSOURI CORPORATION
(217) 793-1884, (217) 793-3237 (FX), E-MAIL: - cadmgr@greenebradford.com

COMPUTER FILE NO. SS351K-02
PROJECT: 01194_B_N
04/27/04-RPB

DESIGN		
INT.	DATE	REASON

PLOTS & CHECKS			
INT.	DATE	NO.	REASON

CHECKS		
INT.	DATE	REASON

FILE NAME = $FILE$
PLOT SCALE = $DTSCALE$ DRV = $PLOTTER$
PLOT DATE = $DATE$
PLOT TIME = $TIME$
OPERATOR = $USER$

IDOTPL-20 1"=20' 8/07/00

CIVIC ROAD - DRAINAGE & UTILITIES - FAU RTE. 6108 (IL RTE. 351) LASALLE CO.