F.A.U. RTE.	SECTION	COUNTY	TOTAL SHEETS	SHEET NO.
6108	(70X)N & TS-1	LA SALLE	460	311
STA. 53+00		TO STA. 58+00		
FED. ROAD DIST. NO.	ILLINOIS	FED. AID PROJECT		

CONTRACT NO. 86603

N

0 20 40
SCALE IN FEET

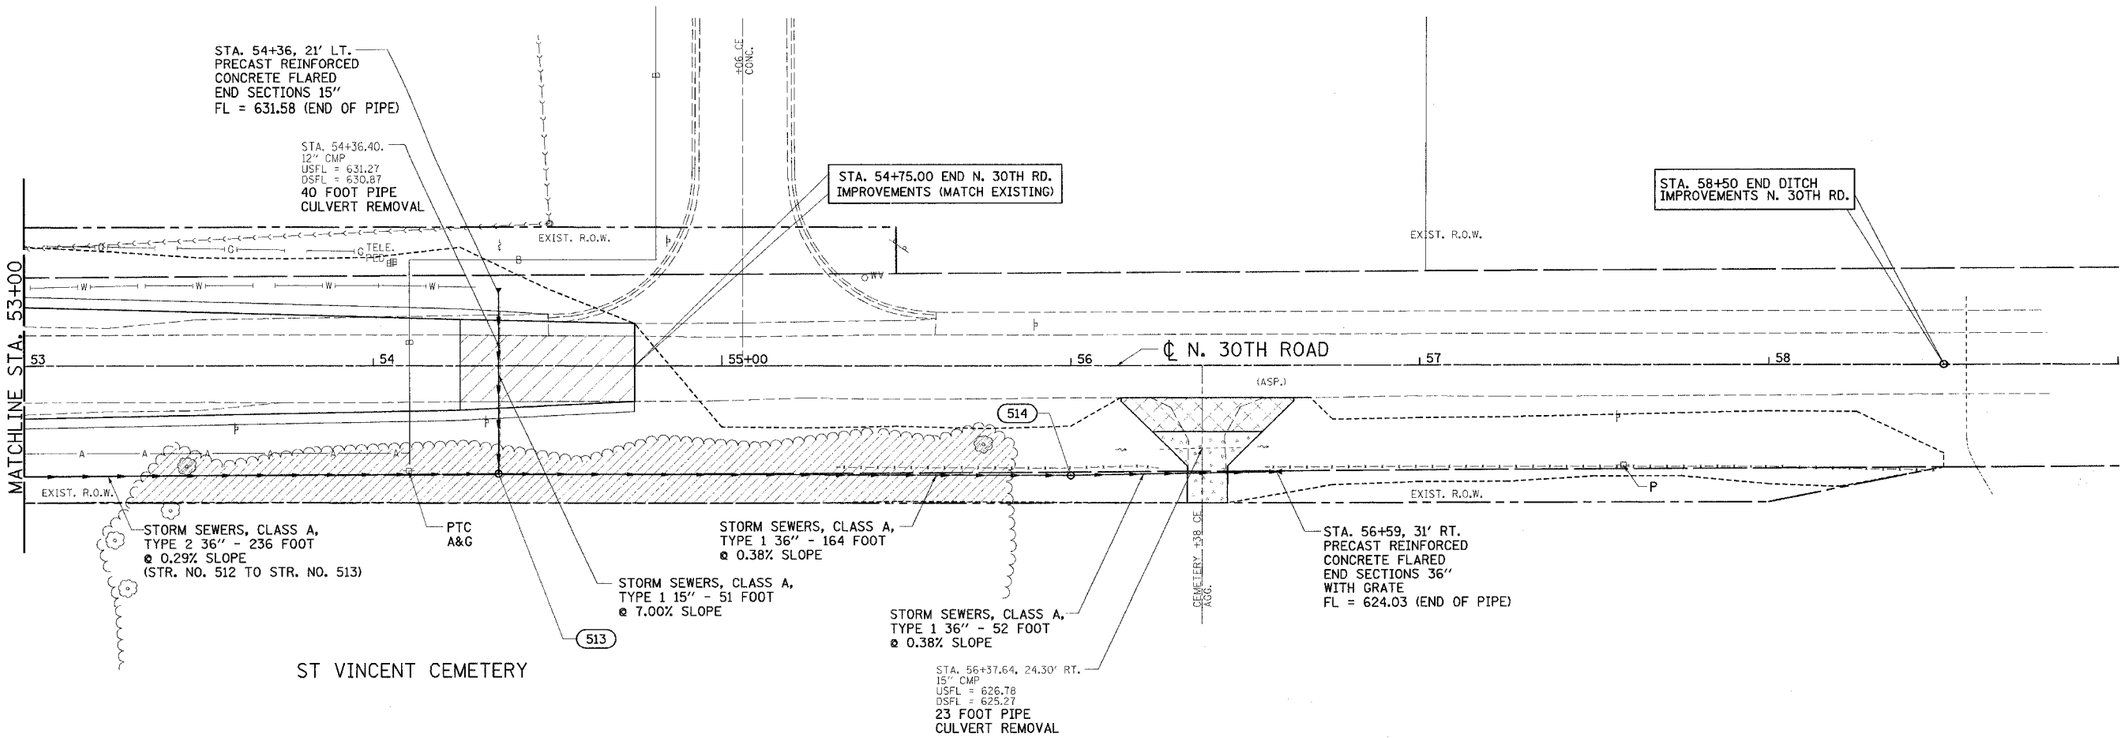

513
STA. 54+36, 31.5' RT.
MANHOLES, TYPE A,
5'-DIAMETER, TYPE 8 GRATE
RIM = 633.50
FL (E) = 624.85
FL (W) = 624.85
FL (N) = 628.01

514
STA. 56+00, 32' RT.
MANHOLES, TYPE A,
5'-DIAMETER, TYPE 1 FRAME,
CLOSED LID
RIM = 628.00
FL = 624.23

DESIGN		
INT.	DATE	REASON

PLOTS & CHECKS			
INT.	DATE	NO.	REASON

FILE NAME = $FILE$
PLOT SCALE = $pltscale$ DRV = $PLOTTER$
PLOT DATE = $DATE$
PLOT TIME = $TIME$
OPERATOR = $USER$

CHECKS		
INT.	DATE	REASON

REVISIONS	
NAME	DATE
MABUS	09/15/03

ILLINOIS DEPARTMENT OF TRANSPORTATION

DRAINAGE AND UTILITIES PLAN

FAU 6108 (IL. RTE. 351)
SECTION (70X)N & TS-1
LASALLE COUNTY

SCALE: VERT. HORIZ.
DATE: 06/30/03

DRAWN BY: MABUS
DESIGNED BY: BOTT
CHECKED BY: COLBROOK

GREENE & BRADFORD, INC.
OF SPRINGFIELD
CONSULTING ENGINEERS
PROFESSIONAL DESIGN FIRM NO. 184-000173
PROFESSIONAL DESIGN FIRM NO. 184-000173
PROFESSIONAL ENGINEERING CORPORATION
(217) 735-8844, (217) 735-8227 (FL) EMAIL - eadbgreenebradford@gmail.com

COMPUTER FILE NO.
SS351K-03

PROJECT: 01194_B_N
04/27/04-RPB

IDOTPL-20 1"=20' 8/07/00

N. 30TH ROAD - DRAINAGE & UTILITIES - FAU RTE. 6108 (IL RTE. 351) LASALLE CO.