F.A.U. RTE.	SECTION	COUNTY	TOTAL SHEETS	SHEET NO.
6108	(70X)N & TS-1	LASALLE	460	327
STA. 252+00		TO STA. 261+00		
FED. ROAD DIST. NO.	ILLINOIS	FED. AID PROJECT		

CONTRACT NO. 86603

DESIGN		
INT.	DATE	REASON

PLOTS & CHECKS			
INT.	DATE	NO.	REASON

FILE NAME = $FILE$
PLOT SCALE = $pltscale$ DRV = $PLOTTER$
PLOT DATE = $DATE$
PLOT TIME = $TIME$
OPERATOR = $USER$

CHECKS		
INT.	DATE	REASON

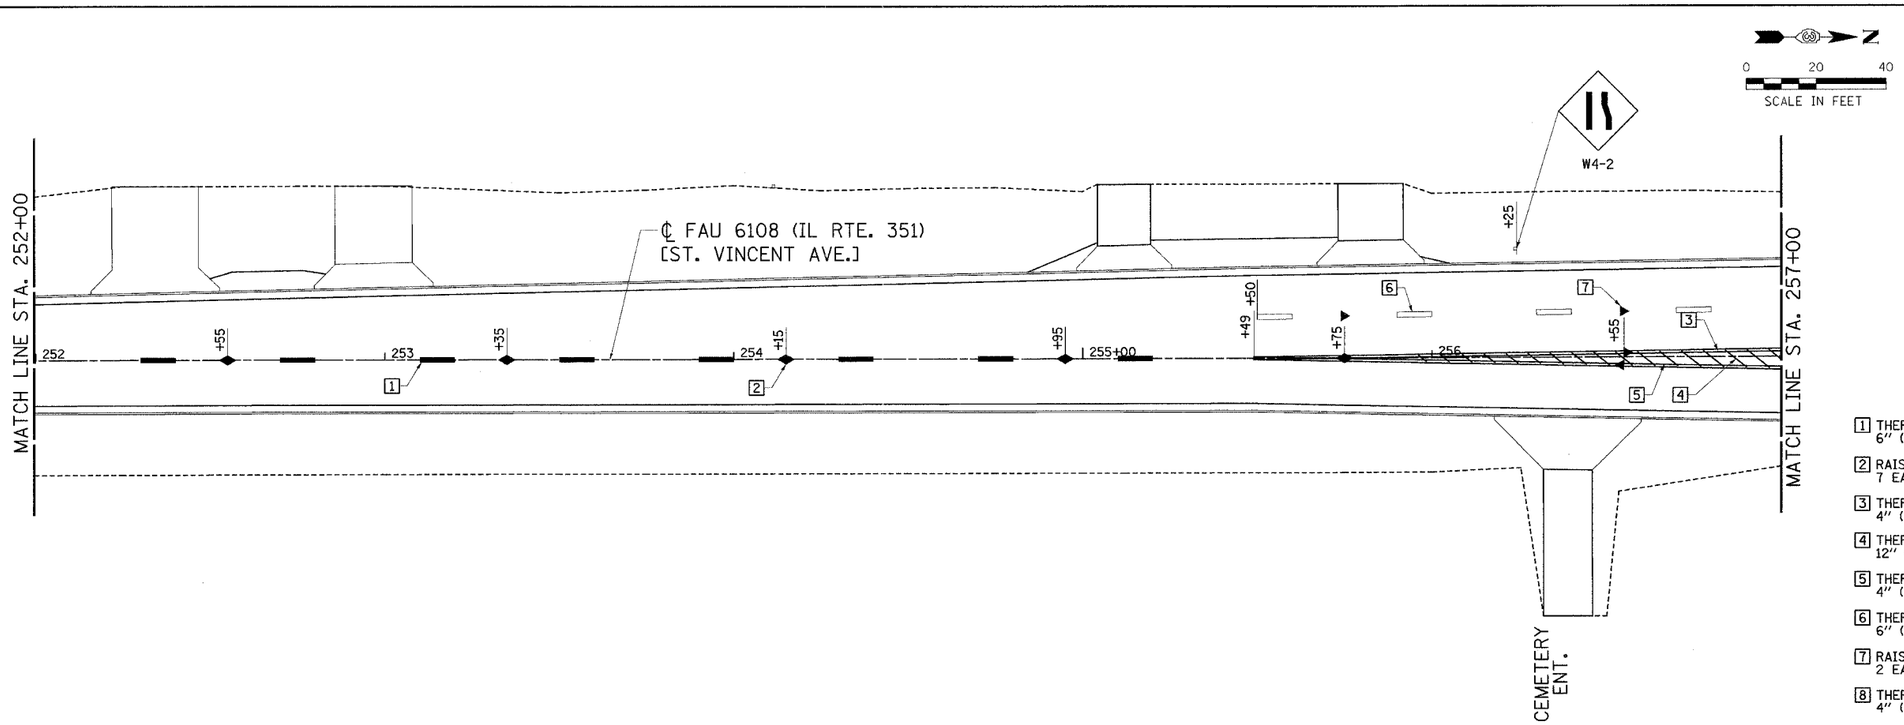

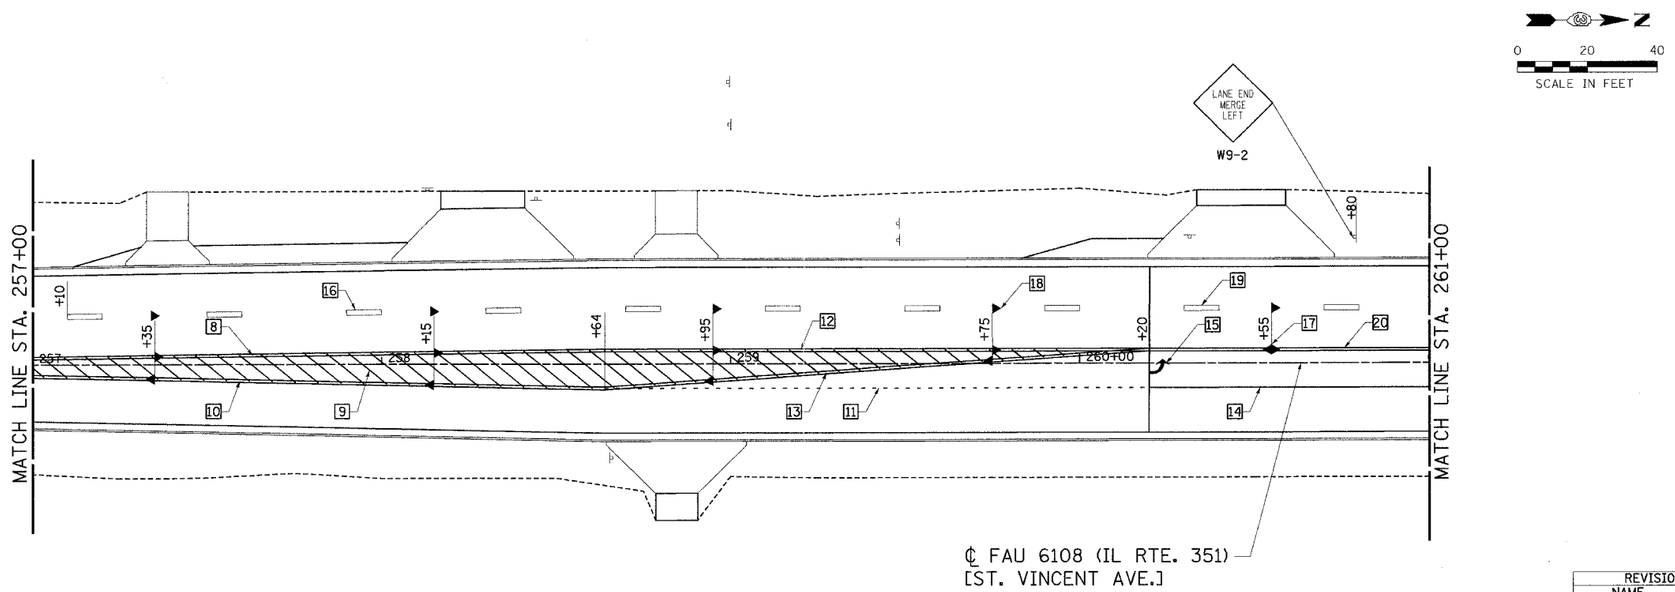

1. THERMOPLASTIC PAVEMENT MARKING-LINE 6" (YELLOW-SKIP DASH) 80 FOOT
2. RAISED REFLECTIVE PAVEMENT MARKERS 7 EACH (YELLOW)
3. THERMOPLASTIC PAVEMENT MARKING-LINE 4" (DOUBLE YELLOW) 302 FOOT
4. THERMOPLASTIC PAVEMENT MARKING-LINE 12" (YELLOW-DIAGONAL) 202 FOOT
5. THERMOPLASTIC PAVEMENT MARKING-LINE 4" (DOUBLE YELLOW) 302 FOOT
6. THERMOPLASTIC PAVEMENT MARKING-LINE 6" (WHITE-SKIP DASH) 40 FOOT
7. RAISED REFLECTIVE PAVEMENT MARKERS 2 EACH (WHITE)
8. THERMOPLASTIC PAVEMENT MARKING-LINE 4" (DOUBLE YELLOW) 328 FOOT
9. THERMOPLASTIC PAVEMENT MARKING-LINE-12" (YELLOW-DIAGONAL) 953 FOOT
10. THERMOPLASTIC PAVEMENT MARKING-LINE 4" (DOUBLE YELLOW) 328 FOOT
11. THERMOPLASTIC PAVEMENT MARKING-LINE 8" (YELLOW-SHORT DASH) 40 FOOT
12. THERMOPLASTIC PAVEMENT MARKING-LINE 4" (DOUBLE YELLOW) 312 FOOT
13. THERMOPLASTIC PAVEMENT MARKING-LINE 4" (DOUBLE YELLOW) 313 FOOT
14. EPOXY PAVEMENT MARKING-LINE 8" (WHITE) 80 FOOT
15. EPOXY PAVEMENT MARKING LETTERS & SYMBOLS (WHITE) 15.6 SQ. FOOT
16. THERMOPLASTIC PAVEMENT MARKING-LINE 6" (WHITE-SKIP DASH) 80 FOOT
17. RAISED REFLECTIVE PAVEMENT MARKERS 9 EACH (YELLOW)
18. RAISED REFLECTIVE PAVEMENT MARKERS 5 EACH (WHITE)
19. EPOXY PAVEMENT MARKING-LINE 6" (WHITE-SKIP DASH) 20 FOOT
20. EPOXY PAVEMENT MARKING-LINE 4" (DOUBLE YELLOW) 160 FOOT

REVISIONS	
NAME	DATE

ILLINOIS DEPARTMENT OF TRANSPORTATION

PAVEMENT STRIPING PLAN

FAU 6108 (IL. RTE. 351)
SECTION (70X)N & TS-1
LASALLE COUNTY

SCALE: VERT.
HORIZ.
DATE 05/07/03

DRAWN BY: MABUS
DESIGNED BY: BOTT
CHECKED BY: COLBROOK

GREENE & BRADFORD, INC.
OF SPRINGFIELD
CONSULTING ENGINEERS
2100 CONSTITUTION DRIVE
SPRINGFIELD, ILLINOIS 62707
(217) 753-8227 FAX (217) 753-8278
PROFESSIONAL DESIGN FIRM: ENGINEERING CORPORATION
(217) 753-8227, (217) 753-8227 (FL) E-MAIL: - gbdbr@sbcglobal.net

COMPUTER FILE NO.
PM351E_01

PROJECT 01194_B_N
05/07/03-PAM