F.A.U. RTE.	SECTION	COUNTY	TOTAL SHEETS	SHEET NO.
6108	(70X)N & TS-1	LASALLE	460	328
STA. 261+00		TO STA. 269+38		
FED. ROAD DIST. NO.	ILLINOIS	FED. AID PROJECT		

CONTRACT NO. 86603

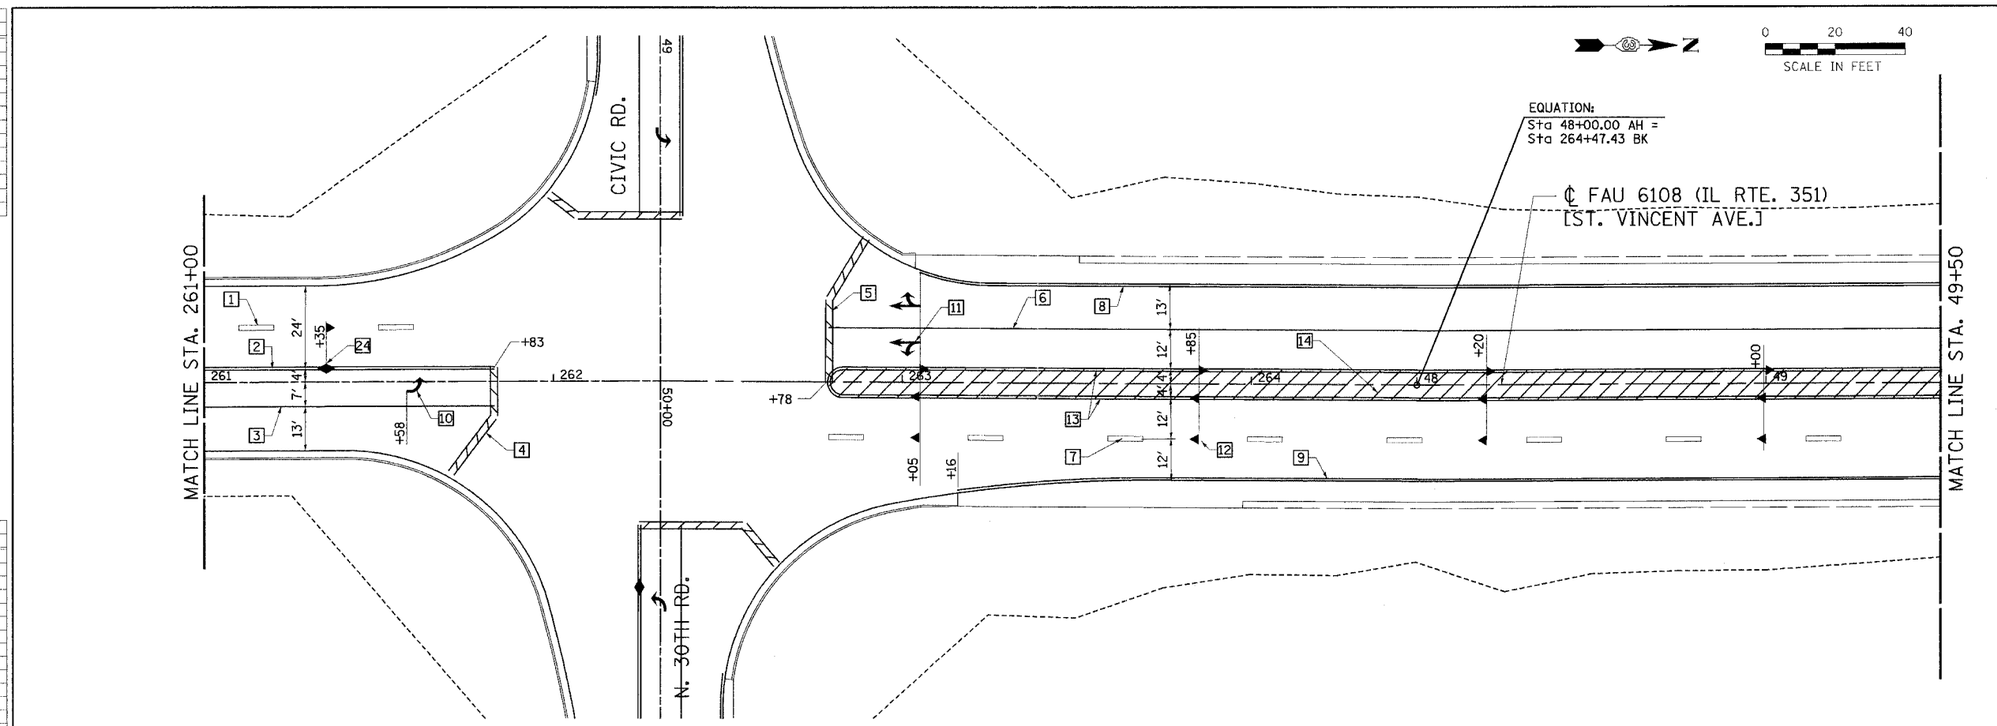

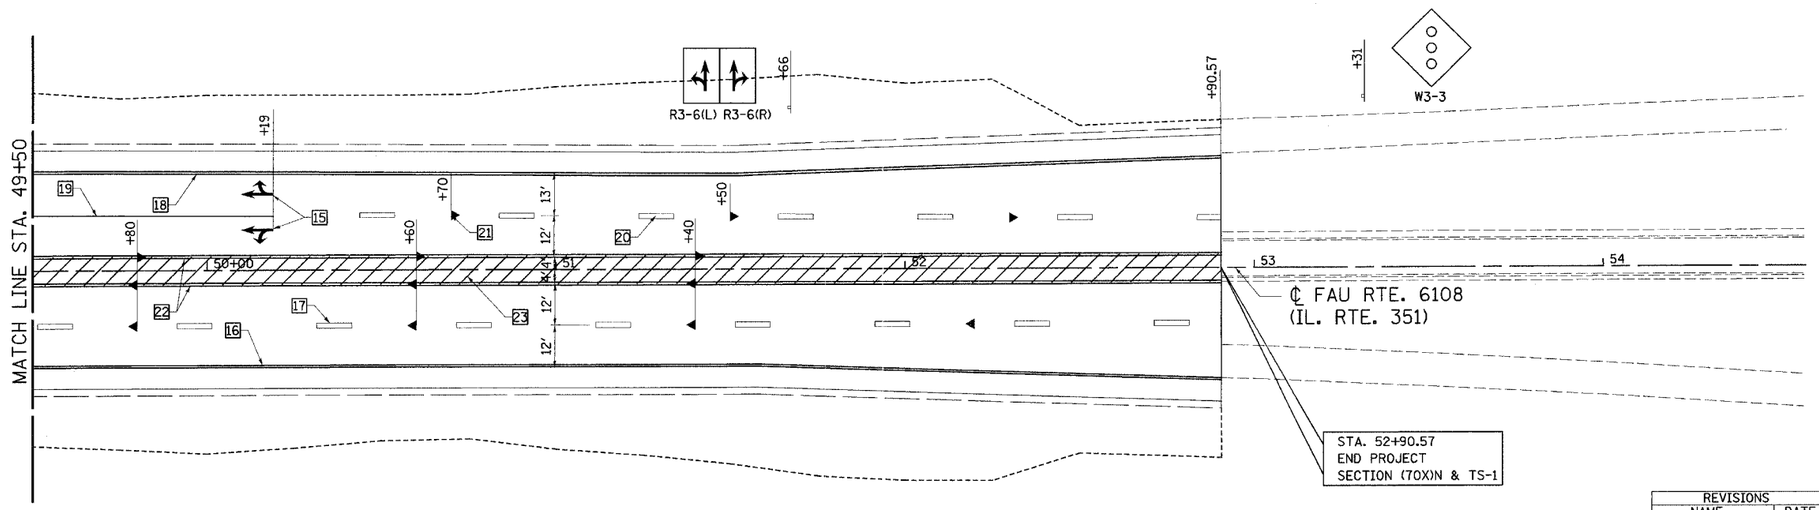

1 EPOXY PAVEMENT MARKING-LINE 6" (WHITE-SKIP DASH) 20 FOOT

2 EPOXY PAVEMENT MARKING-LINE 4" (DOUBLE YELLOW) 166 FOOT

3 EPOXY PAVEMENT MARKING-LINE- 8" (WHITE) 83 FOOT

4 EPOXY PAVEMENT MARKING-LINE 24" (WHITE) 38 FOOT

5 EPOXY PAVEMENT MARKING-LINE 24" (WHITE) 46 FOOT

6 EPOXY PAVEMENT MARKING-LINE 8" (WHITE) 321 FOOT

7 EPOXY PAVEMENT MARKING-LINE 6" (WHITE-SKIP DASH) 80 FOOT

8 EPOXY PAVEMENT MARKING-LINE 4" (WHITE) 293 FOOT

9 EPOXY PAVEMENT MARKING-LINE 4" (WHITE) 283 FOOT

10 EPOXY PAVEMENT MARKING LETTERS & SYMBOLS (WHITE) 15.6 SQ. FOOT

11 EPOXY PAVEMENT MARKING LETTERS & SYMBOLS (WHITE) 52 SQ. FOOT

12 RAISED REFLECTIVE PAVEMENT MARKERS 4 EACH (WHITE) & 8 EACH (YELLOW)

13 EPOXY PAVEMENT MARKING-LINE 4" (DOUBLE YELLOW) 1284 FOOT

14 EPOXY PAVEMENT MARKING-LINE 12" (DIAGONAL YELLOW) 864 FOOT

15 EPOXY PAVEMENT MARKING LETTERS & SYMBOLS (WHITE) 52 SQ. FOOT

16 EPOXY PAVEMENT MARKING-LINE 4" (WHITE) 341 FOOT

17 EPOXY PAVEMENT MARKING-LINE 6" (WHITE-SKIP DASH) 90 FOOT

18 EPOXY PAVEMENT MARKING-LINE 4" (WHITE) 341 FOOT

19 EPOXY PAVEMENT MARKING-LINE 8" (WHITE) 69 FOOT

20 EPOXY PAVEMENT MARKING-LINE- 6" (WHITE-SKIP DASH) 70 FOOT

21 RAISED REFLECTIVE PAVEMENT MARKERS 7 EACH (WHITE) & 6 EACH (YELLOW)

22 EPOXY PAVEMENT MARKING-LINE 4" (DOUBLE YELLOW) 1364 FOOT

23 EPOXY PAVEMENT MARKING-LINE 12" (DIAGONAL YELLOW) 668 FOOT

24 RAISED REFLECTIVE PAVEMENT MARKERS 1 EACH (WHITE) & 1 EACH (YELLOW)

ILLINOIS DEPARTMENT OF TRANSPORTATION

PAVEMENT STRIPING PLAN

FAU 6108 (IL. RTE. 351)
SECTION (70X)N & TS-1
LASALLE COUNTY

SCALE: VERT.
HORIZ.
DATE 05/07/03

DRAWN BY: MABUS
DESIGNED BY: BOTT
CHECKED BY: COLBROOK

GREENE & BRADFORD, INC. OF SPRINGFIELD
CONSULTING ENGINEERS
300 CONSTITUTION DRIVE
SPRINGFIELD, ILLINOIS 62707
PROFESSIONAL DESIGN FIRM 184-000275
PROFESSIONAL SURVEYING CORPORATION
(217) 753-5864, (217) 753-5237 (FX), (eml: - colbrgreenebrad@netfx.com)

COMPUTER FILE NO. PM351E_02
PROJECT 01194_B_N
05/07/03-PAM

REVISIONS	
NAME	DATE

DESIGN		
INT.	DATE	REASON

PLOTS & CHECKS			
INT.	DATE	NO.	REASON

FILE NAME = $FILE$
PLOT SCALE = $PLTSCALE$ DRV = $PLOTTER$
PLOT DATE = $DATE$
PLOT TIME = $TIME$
OPERATOR = $USER$

CHECKS		
INT.	DATE	REASON

IDOTPL-20 1"=20' 8/07/00