F.A.U. RTE.	SECTION	COUNTY	TOTAL SHEETS	SHEET NO.
6108	(70X)N & TS-1	LASALLE	460	329
STA. 41+00		TO STA. 59+00		
FED. ROAD DIST. NO.	ILLINOIS	FED. AID PROJECT		

CONTRACT NO. 86603

DESIGN		
INT.	DATE	REASON

PLOTS & CHECKS			
INT.	DATE	NO.	REASON

CHECKS		
INT.	DATE	REASON

FILE NAME = $FILE$
PLOT SCALE = $plotscale$ DRV = $PLOTTER$
PLOT DATE = $DATE$
PLOT TIME = $TIME$
OPERATOR = $USER$

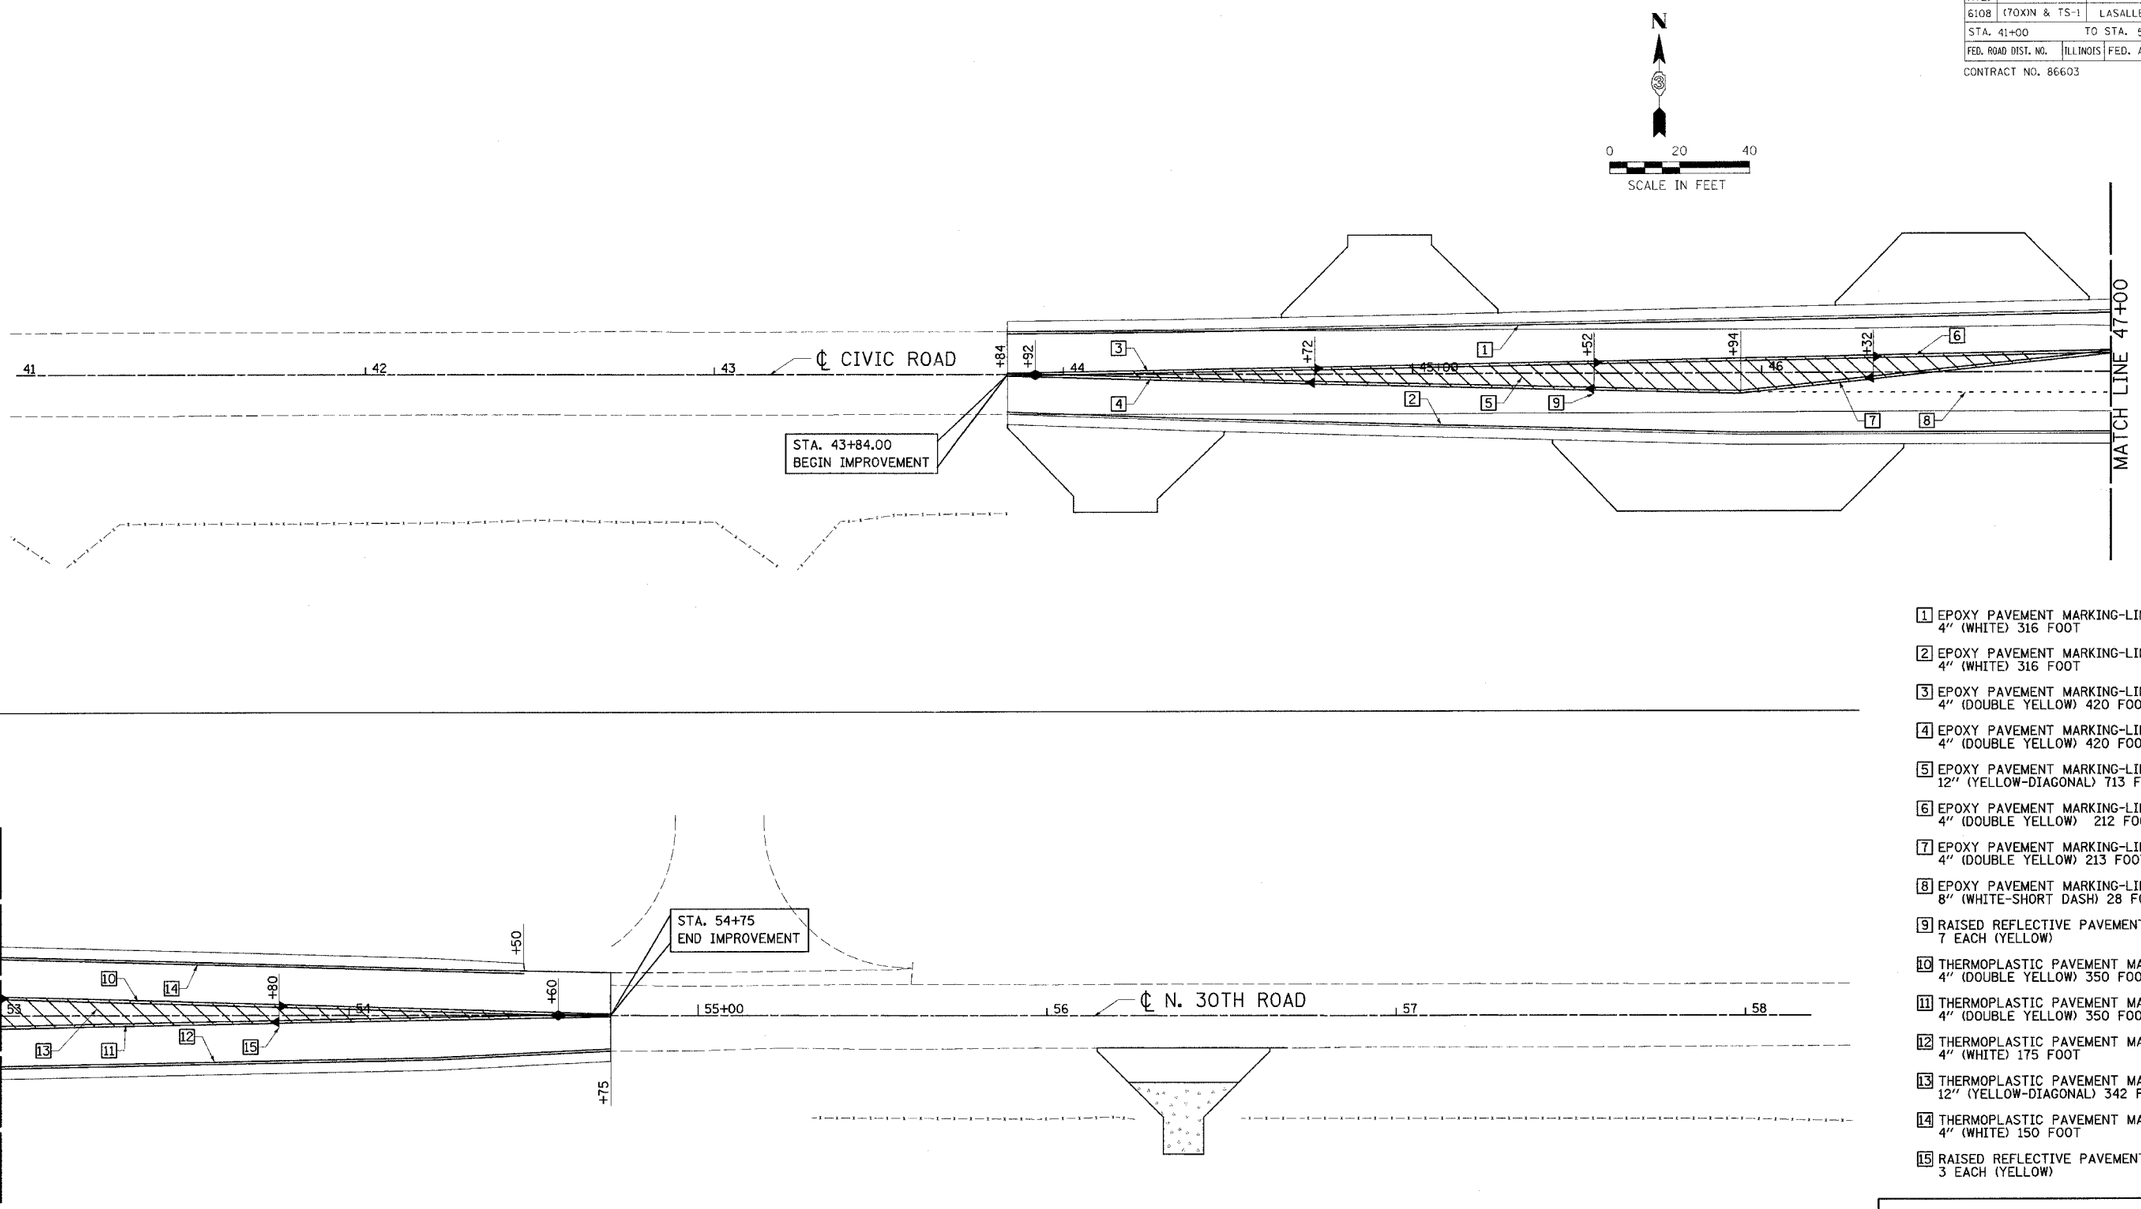

1 EPOXY PAVEMENT MARKING-LINE 4" (WHITE) 316 FOOT

2 EPOXY PAVEMENT MARKING-LINE 4" (WHITE) 316 FOOT

3 EPOXY PAVEMENT MARKING-LINE 4" (DOUBLE YELLOW) 420 FOOT

4 EPOXY PAVEMENT MARKING-LINE 4" (DOUBLE YELLOW) 420 FOOT

5 EPOXY PAVEMENT MARKING-LINE 12" (YELLOW-DIAGONAL) 713 FOOT

6 EPOXY PAVEMENT MARKING-LINE 4" (DOUBLE YELLOW) 212 FOOT

7 EPOXY PAVEMENT MARKING-LINE 4" (DOUBLE YELLOW) 213 FOOT

8 EPOXY PAVEMENT MARKING-LINE 8" (WHITE-SHORT DASH) 28 FOOT

9 RAISED REFLECTIVE PAVEMENT MARKERS 7 EACH (YELLOW)

10 THERMOPLASTIC PAVEMENT MARKING-LINE 4" (DOUBLE YELLOW) 350 FOOT

11 THERMOPLASTIC PAVEMENT MARKING-LINE 4" (DOUBLE YELLOW) 350 FOOT

12 THERMOPLASTIC PAVEMENT MARKING-LINE 4" (WHITE) 175 FOOT

13 THERMOPLASTIC PAVEMENT MARKING-LINE 12" (YELLOW-DIAGONAL) 342 FOOT

14 THERMOPLASTIC PAVEMENT MARKING-LINE 4" (WHITE) 150 FOOT

15 RAISED REFLECTIVE PAVEMENT MARKERS 3 EACH (YELLOW)

0 20 40
SCALE IN FEET

REVISIONS	
NAME	DATE

ILLINOIS DEPARTMENT OF TRANSPORTATION

PAVEMENT STRIPING PLAN

FAU 6108 (IL. RTE. 351)
SECTION (70X)N & TS-1
LASALLE COUNTY

SCALE: VERT. HORIZ.
DATE 07/13/03

DRAWN BY: MABUS
DESIGNED BY: BOTT
CHECKED BY: COLBROOK

GREENE & BRADFORD, INC.
OF SPRINGFIELD
CONSULTING ENGINEERS
1000 SOUTH 2ND STREET
SPRINGFIELD, ILLINOIS 62701
PROFESSIONAL DESIGN FIRM NO. 184-000175
PROFESSIONAL & STRUCTURAL ENGINEERING CORPORATION
(217) 793-8844, (217) 793-8227 (FAX) (E-MAIL) - COMM@GREENEBRADFORD.COM

COMPUTER FILE NO.
PM351F_02

PROJECT 01194_B_N
07/13/03-PAM

IDOTPL-20 1"=20' 8/07/00