DESIGN		
INT.	DATE	REASON

PLOTS & CHECKS			
INT.	DATE	NO.	REASON

CHECKS		
INT.	DATE	REASON

FILE NAME = $FILE$
PLOT SCALE = $pltscale$ DRV = $PLOTTER$
PLOT DATE = $DATE$
PLOT TIME = $TIME$
OPERATOR = $USER$

F.A.U. RTE.	SECTION	COUNTY	TOTAL SHEETS	SHEET NO.
6108	(70X)N & TS-1	LA SALLE	460	345
STA.	TO STA.			
FED. ROAD DIST. NO.	ILLINOIS	FED. AID PROJECT		

CONTRACT NO. 86603

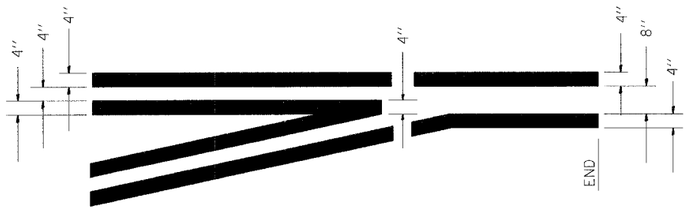

TYPICAL APPLICATION @ LEFT TURN LANES

780–1

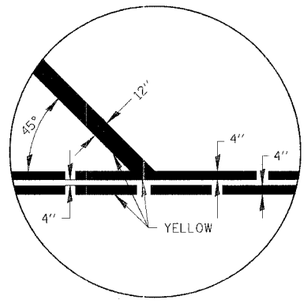

780–4

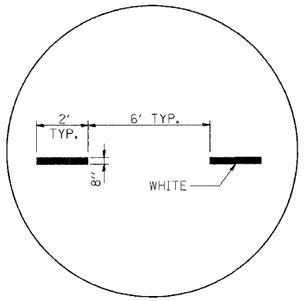

780–5

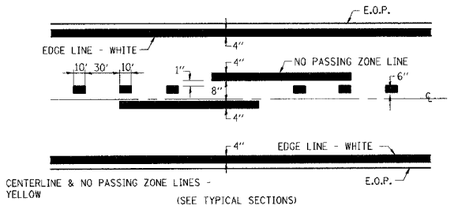

PAVEMENT MARKING

780–8

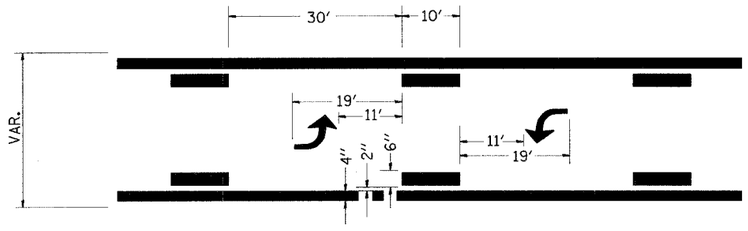

TYPICAL APPLICATION @ BI–DIRECTIONAL TURN LANE

780–2

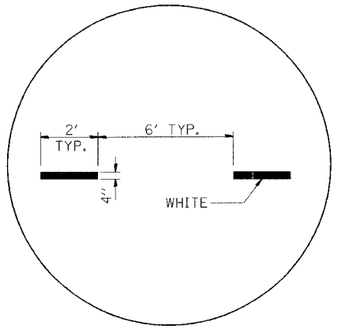

780–6

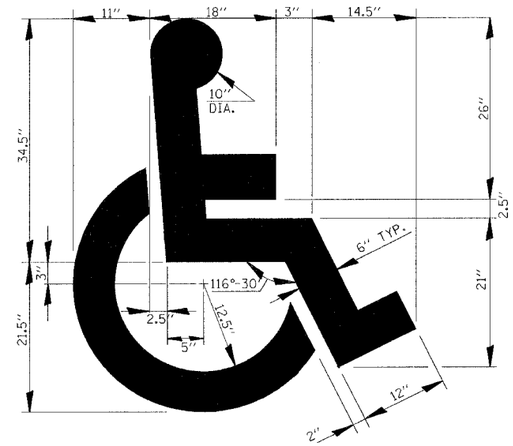

TYPICAL DETAIL FOR PAINTING HANDICAP MARKINGS

780–9

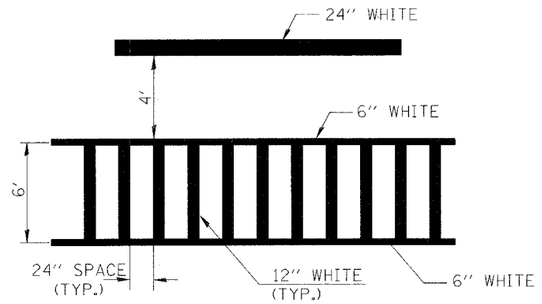

TYPICAL SPACING DETAIL FOR CROSSWALKS AND STOP BARS

780–3

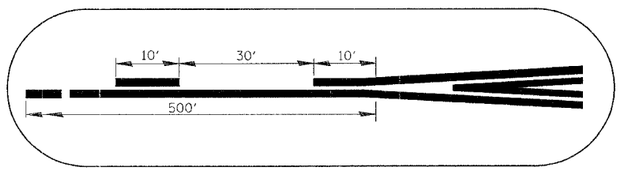

780–7

REVISIONS	
NAME	DATE

ILLINOIS DEPARTMENT OF TRANSPORTATION

DETAILS

FAU 6108 (IL. RTE. 351)
SECTION (70X)N & TS-1
LASALLE COUNTY

SCALE: VERT.
HORIZ.
DATE: 06/06/03

DRAWN BY: MABUS
DESIGNED BY: BOTT
CHECKED BY: COLBROOK

GREENE & BRADFORD, INC. OF SPRINGFIELD
CONSULTING ENGINEERS
TWO CONSTITUTION DRIVE
SPRINGFIELD, ILLINOIS 62702
PROFESSIONAL DESIGN FIRM NO. 184-001219
PROFESSIONAL & STRUCTURAL ENGINEERING CORPORATION
(217) 787-5545, (217) 753-5227 (FAX) - randy@greenebradford.com

COMPUTER FILE NO.
STANDARDS-14
PROJECT: 01194_B_N
03/03/04-RPB

IDOTPL-50 1"=50' 11/18/03

FAU RTE. 6108 (IL RTE. 351) LASALLE CO.