F. A. I. RTE.	SECTION	COUNTY	TOTAL SHEETS	SHEET NO
6108	(70XIN & TS-1	LA SALLE	460	350
STA. 245+75.00	TO STA.			
FED. ROAD DIST. NO.	ILLINOIS	FED. AID PROJECT		

CONTRACT NO. 86603

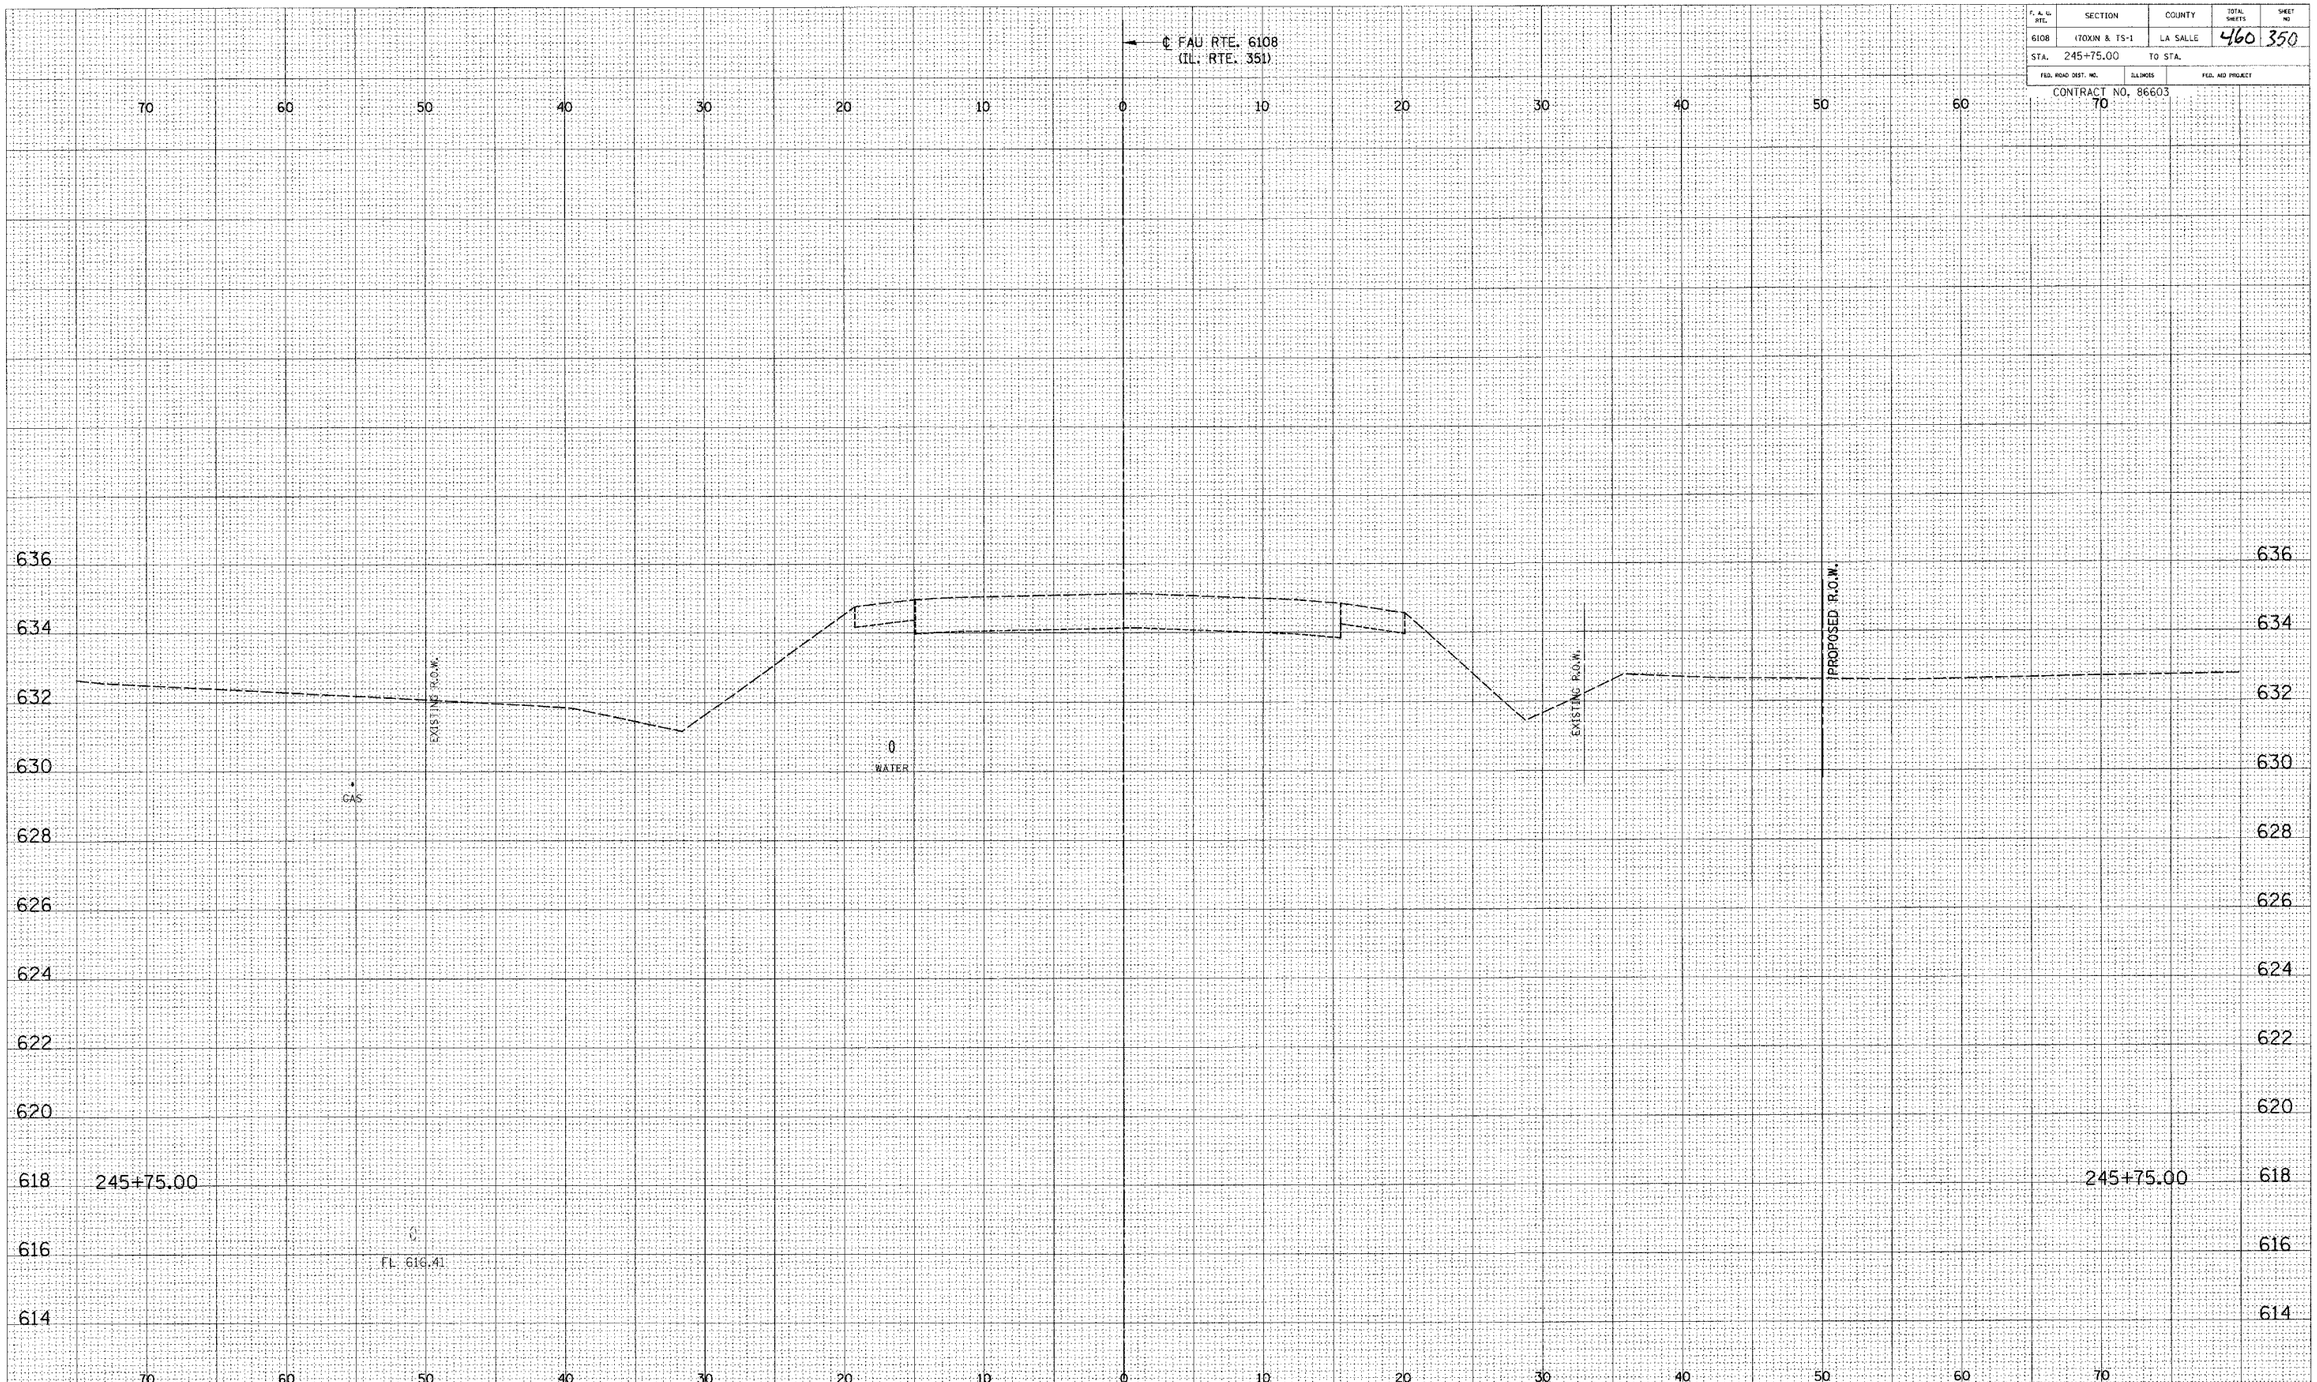

DESIGN		
INT.	DATE	REASON

FINAL SURVEY	BY	DATE
NOTE BOOK	SURVEYED	
	PLOTTED	
	TEMPLATE	
	AREAS	
NO.	AREAS CHECKED	

PLOTS & CHECKS			
INT.	DATE	NO.	REASON

ORIGINAL SURVEY	BY	DATE
NOTE BOOK	SURVEYED	
	PLOTTED	
	TEMPLATE	
	AREAS	
NO.	AREAS CHECKED	

CHECKS		
INT.	DATE	REASON

SCALE: HORIZ. - 5
VERT. - 2

REVISIONS	DATE	BY

GREENE & BRADFORD, INC.
OF SPRINGFIELD
CONSULTING ENGINEERS
NO-CONSTITUTION DRIVE
SPRINGFIELD, ILLINOIS 62703
PROFESSIONAL & STRUCTURAL ENGINEERS
PROFESSIONAL & STRUCTURAL ENGINEERING CORPORATION
(217) 793-5894 (217) 793-5977 FFL-E-1944 - COMPUTER@GBWASH.SPRINGFIELD.COM

COMPUTER FILE NO.
XSSHT351_C 1
PROJECT: 01194_B_N
04/30/04-OSJ

E-XSEC 1:1 8/25/98

FAU RTE. 6108 (IL. RTE. 351) LA SALLE CO.