F. A. U. RTE.	SECTION	COUNTY	TOTAL SHEETS	SHEET NO
6108	(70)(N & TS-1	LA SALLE	460	351
STA. 246+00.00	TO STA.			
FED. ROAD DIST. NO.	ILLINOIS	FED. AID PROJECT		

CONTRACT NO. 86603

DESIGN		
INT.	DATE	REASON

FINAL SURVEY		BY	DATE
NOTE BOOK	SURVEYED		
	PLOTTED		
	TEMPLATE		
	AREAS		
NO.	AREAS CHECKED		

PLOTS & CHECKS		
INT.	DATE	NO.	REASON

ORIGINAL SURVEY		BY	DATE
NOTE BOOK	SURVEYED		
	PLOTTED		
	TEMPLATE		
	AREAS		
NO.	AREAS CHECKED		

CHECKS		
INT.	DATE	REASON

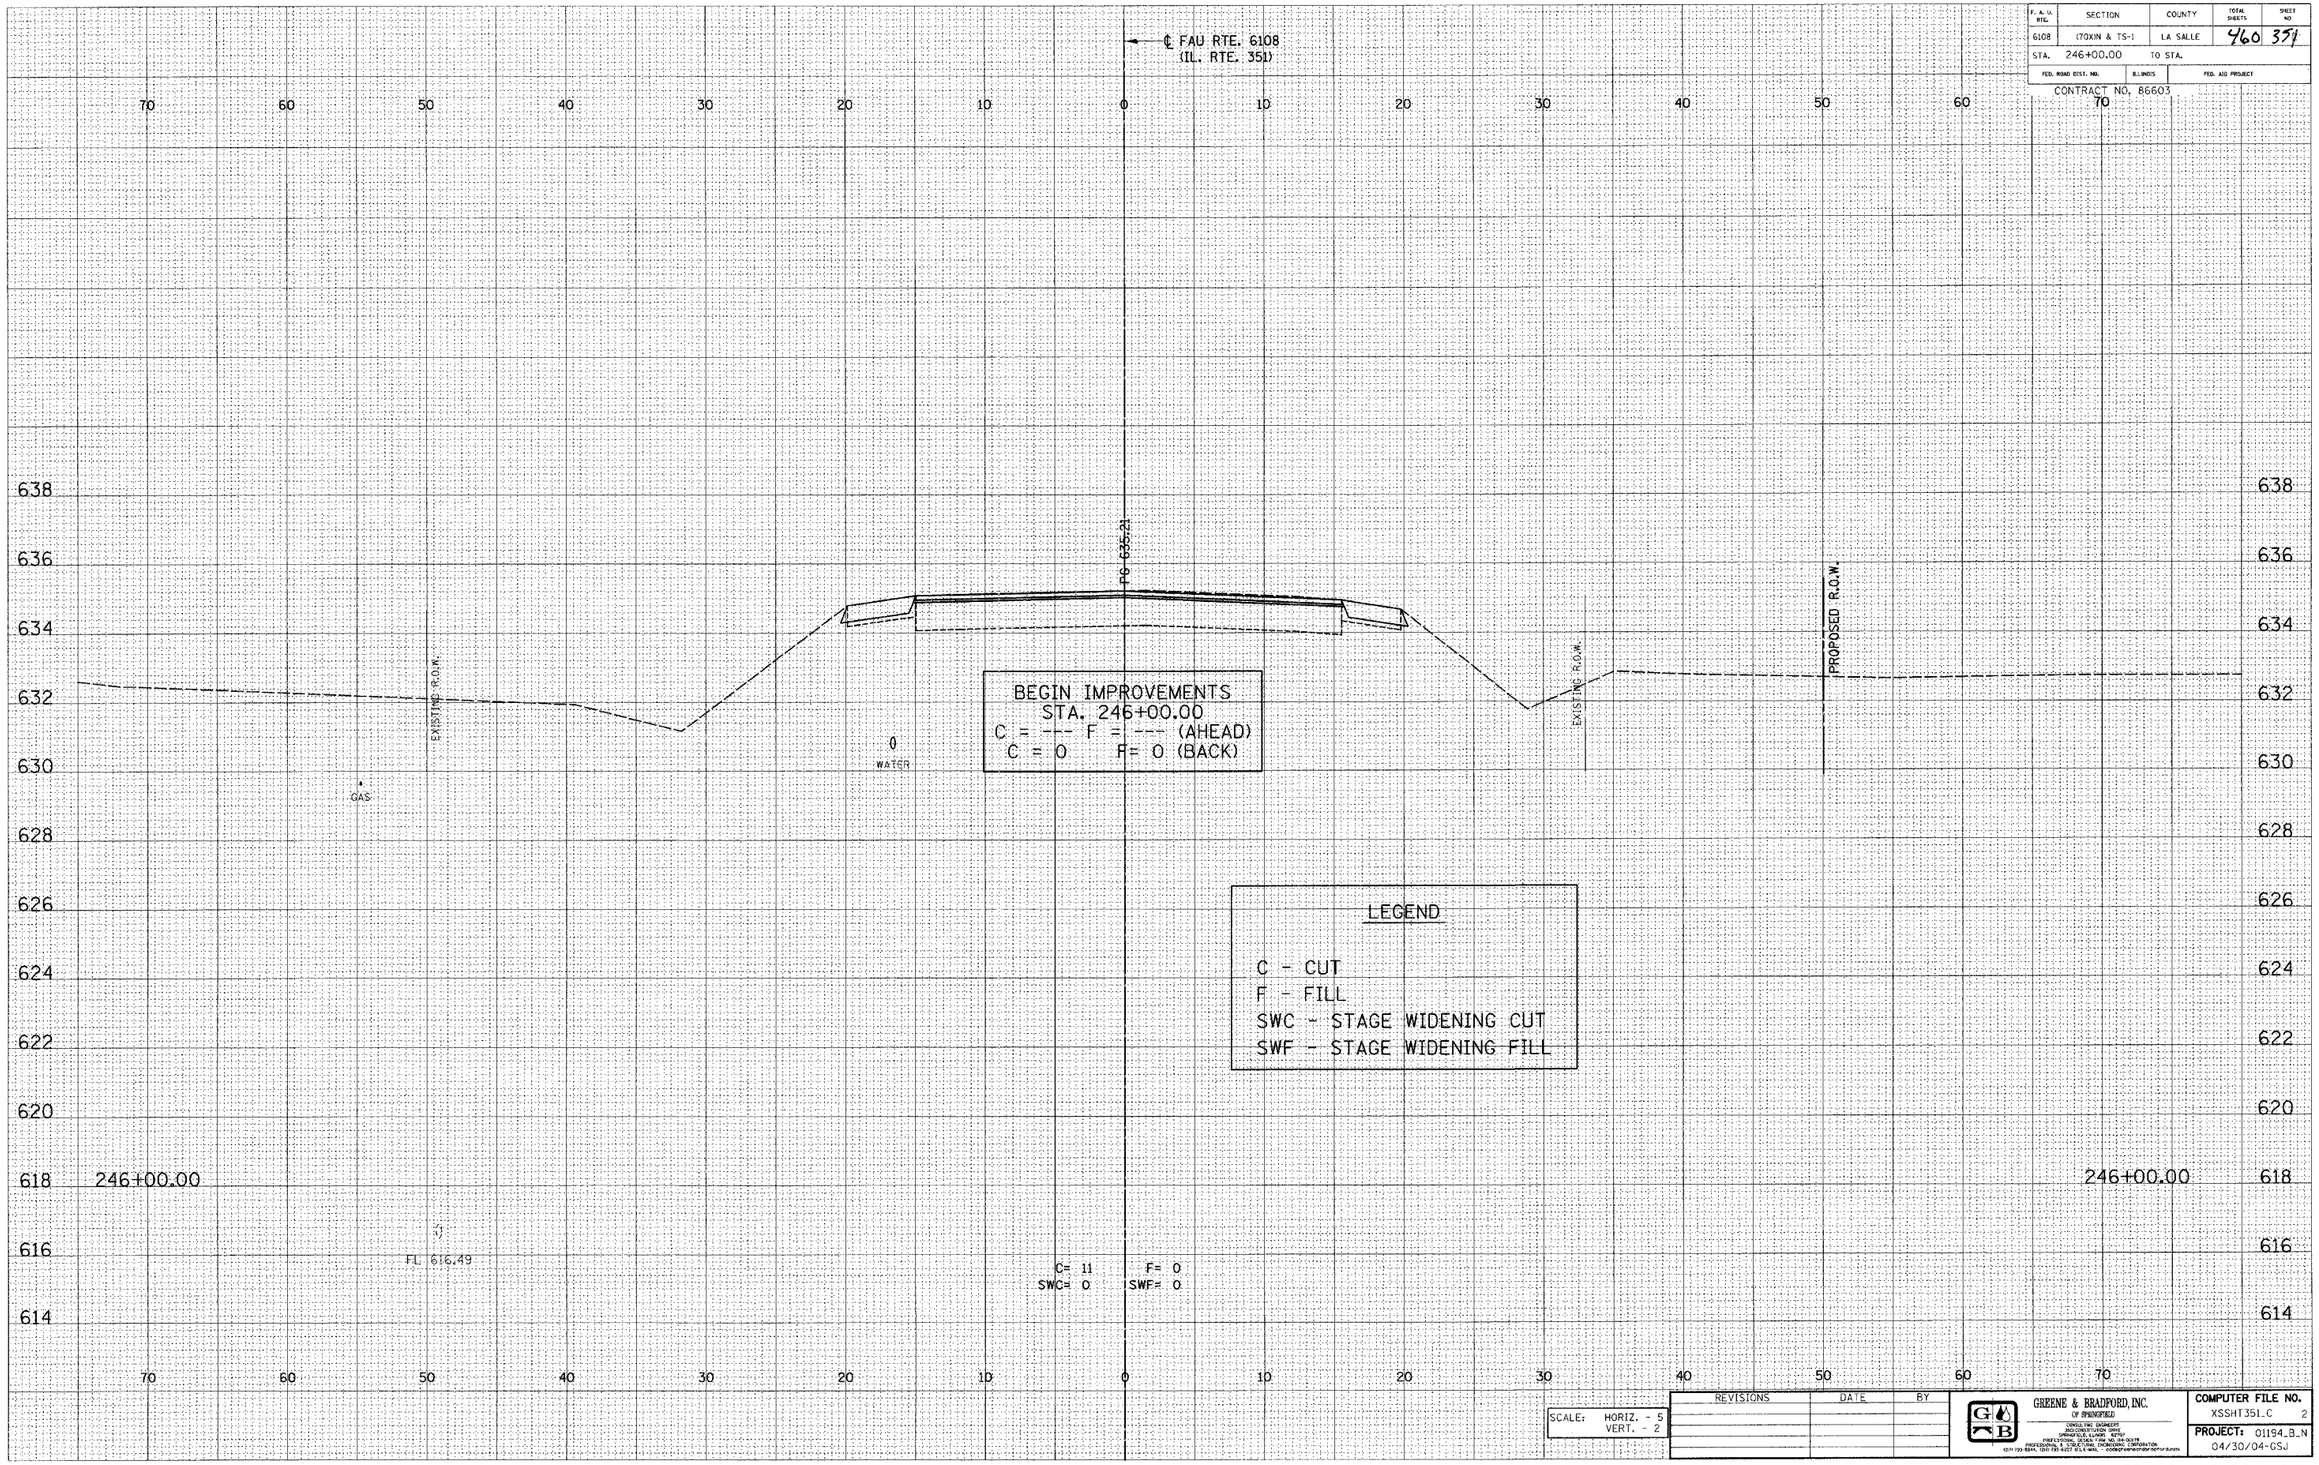

SCALE: HORIZ. - 5
VERT. - 2

REVISIONS	DATE	BY

GREENE & BRADFORD, INC.
OF SPRINGFIELD
CONSULTING ENGINEERS
2400 CONSTITUTION DRIVE
SPRINGFIELD, ILLINOIS 62707
PROFESSIONAL DESIGN FIRM NO. 184-000639
PROFESSIONAL & STRUCTURAL ENGINEERING CORPORATION
(217) 726-8844, (800) 325-6227 FULL E-MAIL - GBINFO@GBINFO.COM

COMPUTER FILE NO.
XSSHT351_C 2

PROJECT: 01194_B_N
04/30/04-GSJ

E-XSEC 1:1 8/25/98

FAU RTE. 6108 (IL. RTE. 351) LA SALLE CO.