DESIGN		
INT.	DATE	REASON

ORIGINAL SURVEY	SURVEYED	BY
	ROUTED	
NOTE BOOK	TEMPLATE	DATE
NO.	AREAS	
	AREAS CHECKED	

PLOTS & CHECKS		
INT.	DATE NO.	REASON

FINAL SURVEY	SURVEYED	BY
	ROUTED	
NOTE BOOK	TEMPLATE	DATE
NO.	AREAS	
	AREAS CHECKED	

CHECKS		
INT.	DATE	REASON

F. A. Rte.	SECTION	COUNTY	TOTAL SHEETS	SHEET NO
6108	(70)(10)N & TS-1	LA SALLE	466	357
STA. 247+50.00	TO STA.			
FED. ROAD DIST. NO.	ILLINOIS	FED. AID PROJECT		

CONTRACT NO. 86603

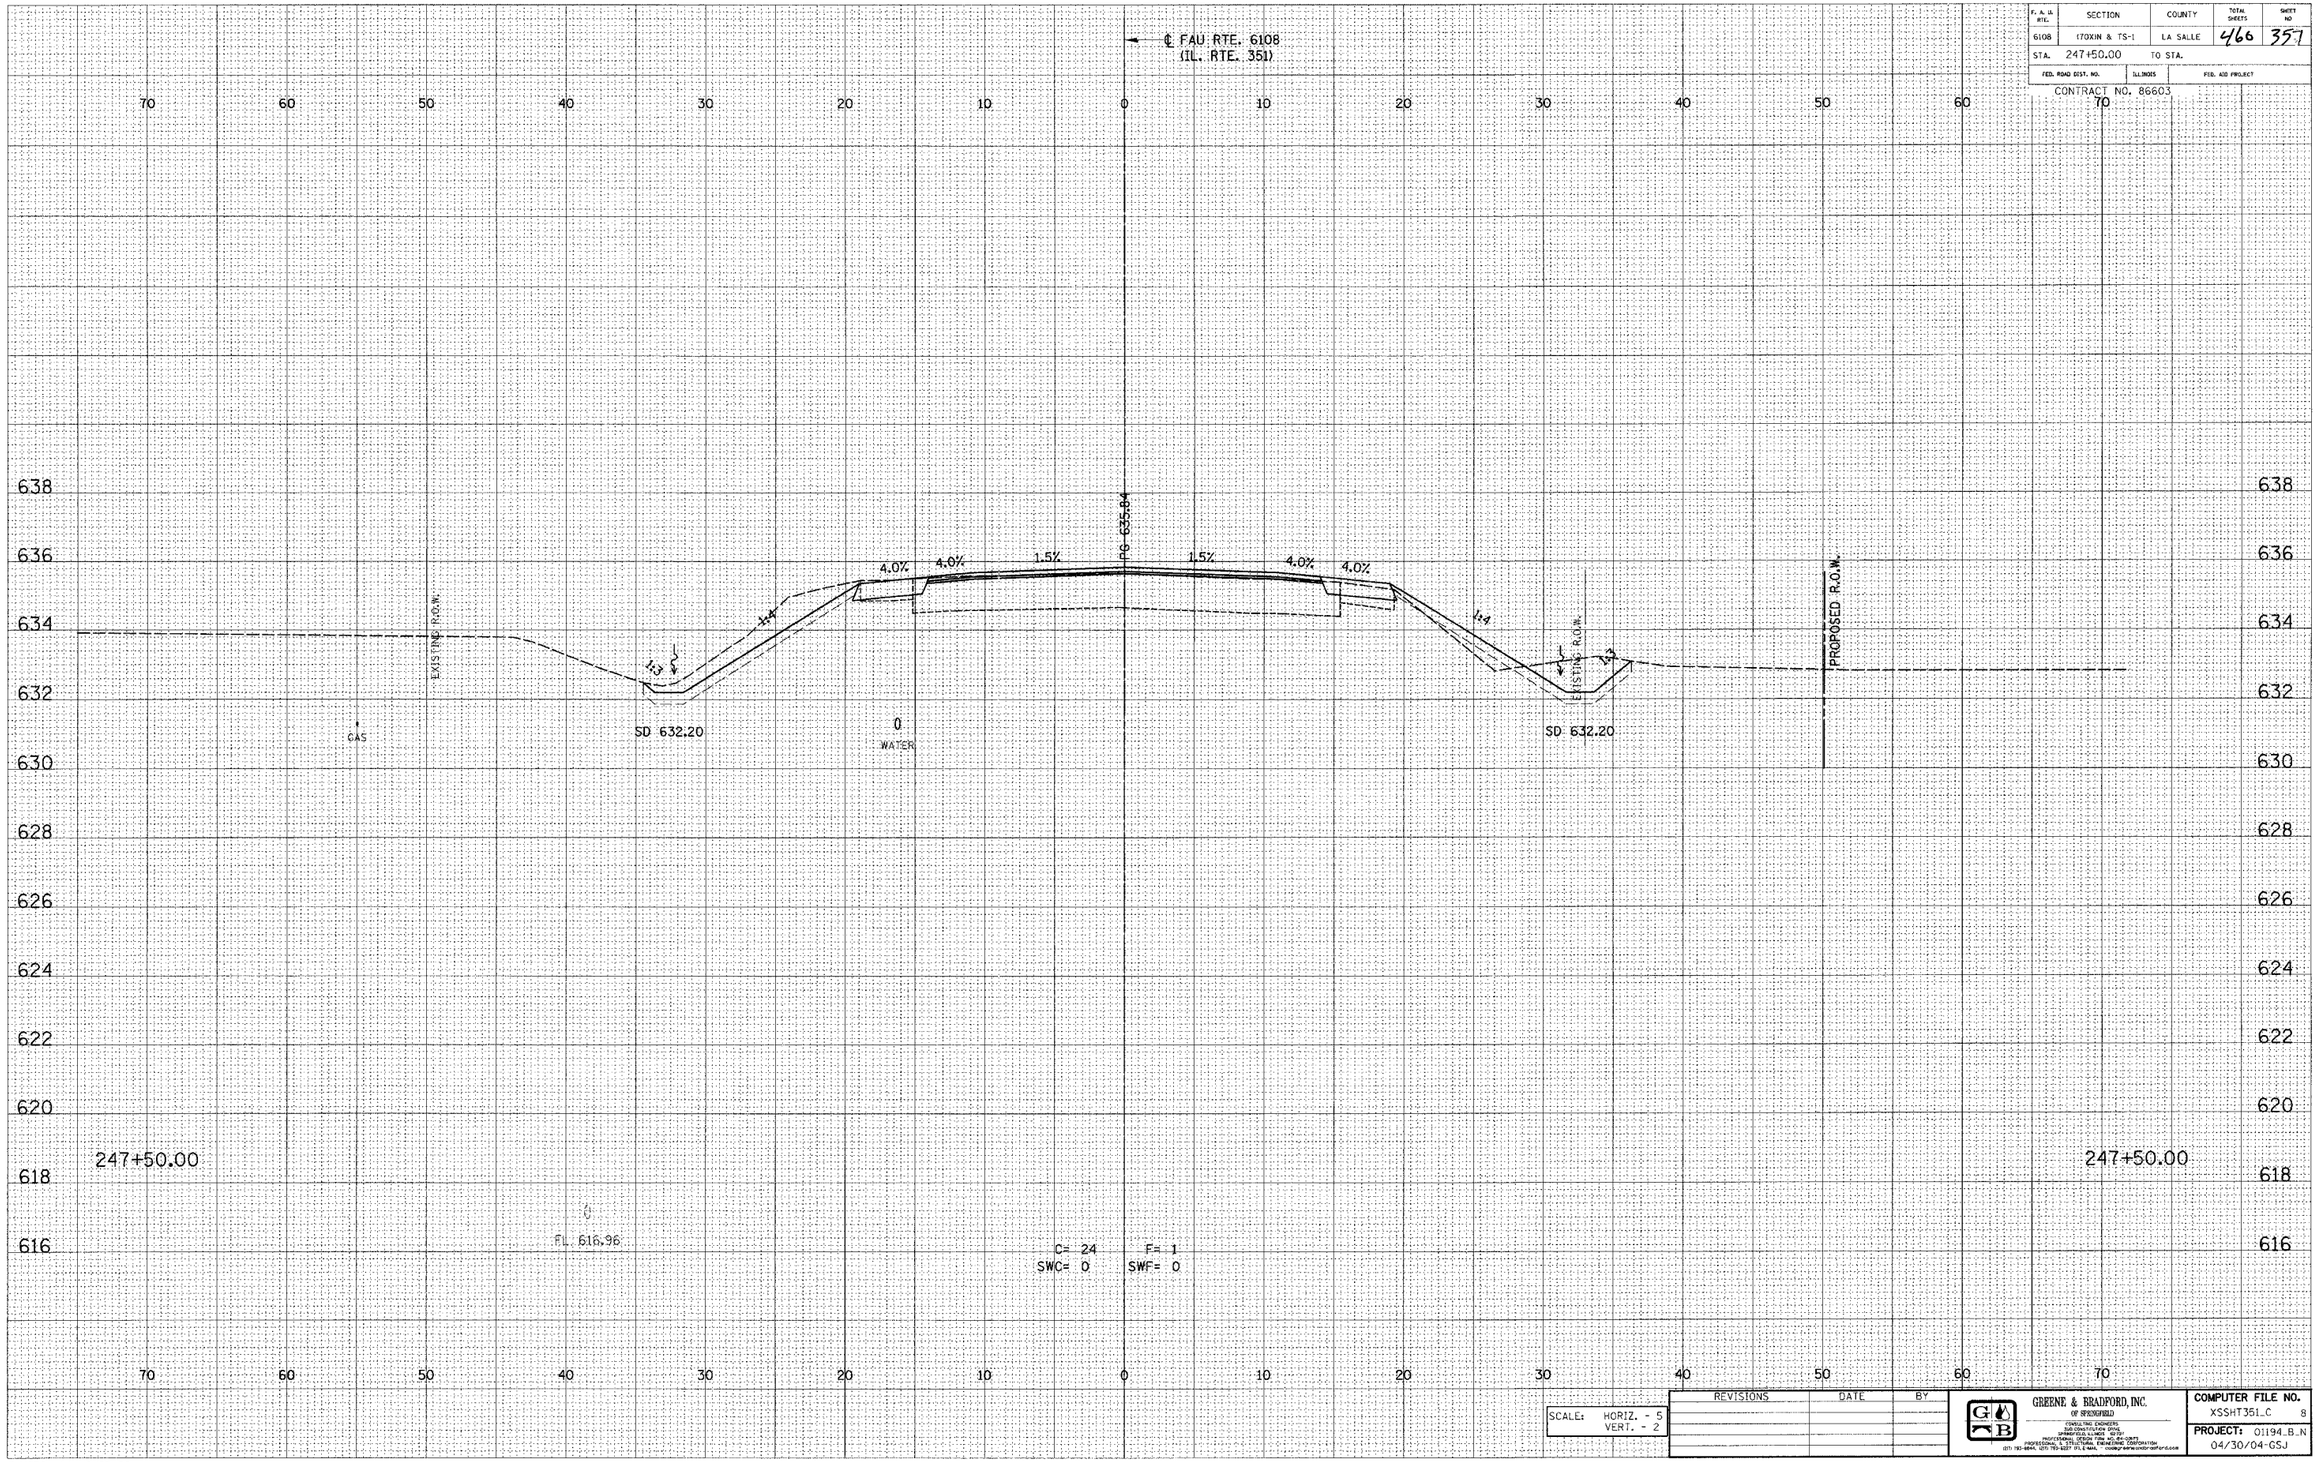

SCALE:	HORIZ. - 5
	VERT. - 2

REVISIONS	DATE	BY

GREENE & BRADFORD, INC.
OF SPRINGFIELD
CONSULTING ENGINEERS
SUB-CONSTITUTION OFFICE
SPRINGFIELD, ILLINOIS 62707
PROFESSIONAL & STRUCTURAL ENGINEERING CORPORATION

COMPUTER FILE NO.
XSSHT351_C 8

PROJECT: 01194_B_N
04/30/04-GSJ

E-XSEC 1:1 8/25/98

FAU RTE. 6108 (IL. RTE. 351) LA SALLE CO.