DESIGN		
INT.	DATE	REASON

FINAL SURVEY	BY	DATE
SURVEYED		
PLOTTED		
TRACED		
AREAS CHECKED		
NOTE BOOK		
NO.		

PLOTS & CHECKS			
INT.	DATE	NO.	REASON

ORIGINAL SURVEY	BY	DATE
SURVEYED		
PLOTTED		
TRACED		
AREAS CHECKED		
NOTE BOOK		
NO.		

CHECKS		
INT.	DATE	REASON

F. A. I. RTE.	SECTION	COUNTY	TOTAL SHEETS	SHEET NO
6108	(70XIN & TS-1	LA SALLE	460	367
STA. 249+75.00	TO STA.			
FED. ROAD DIST. NO.	ILLINOIS	FED. AID PROJECT		

CONTRACT NO. 86603

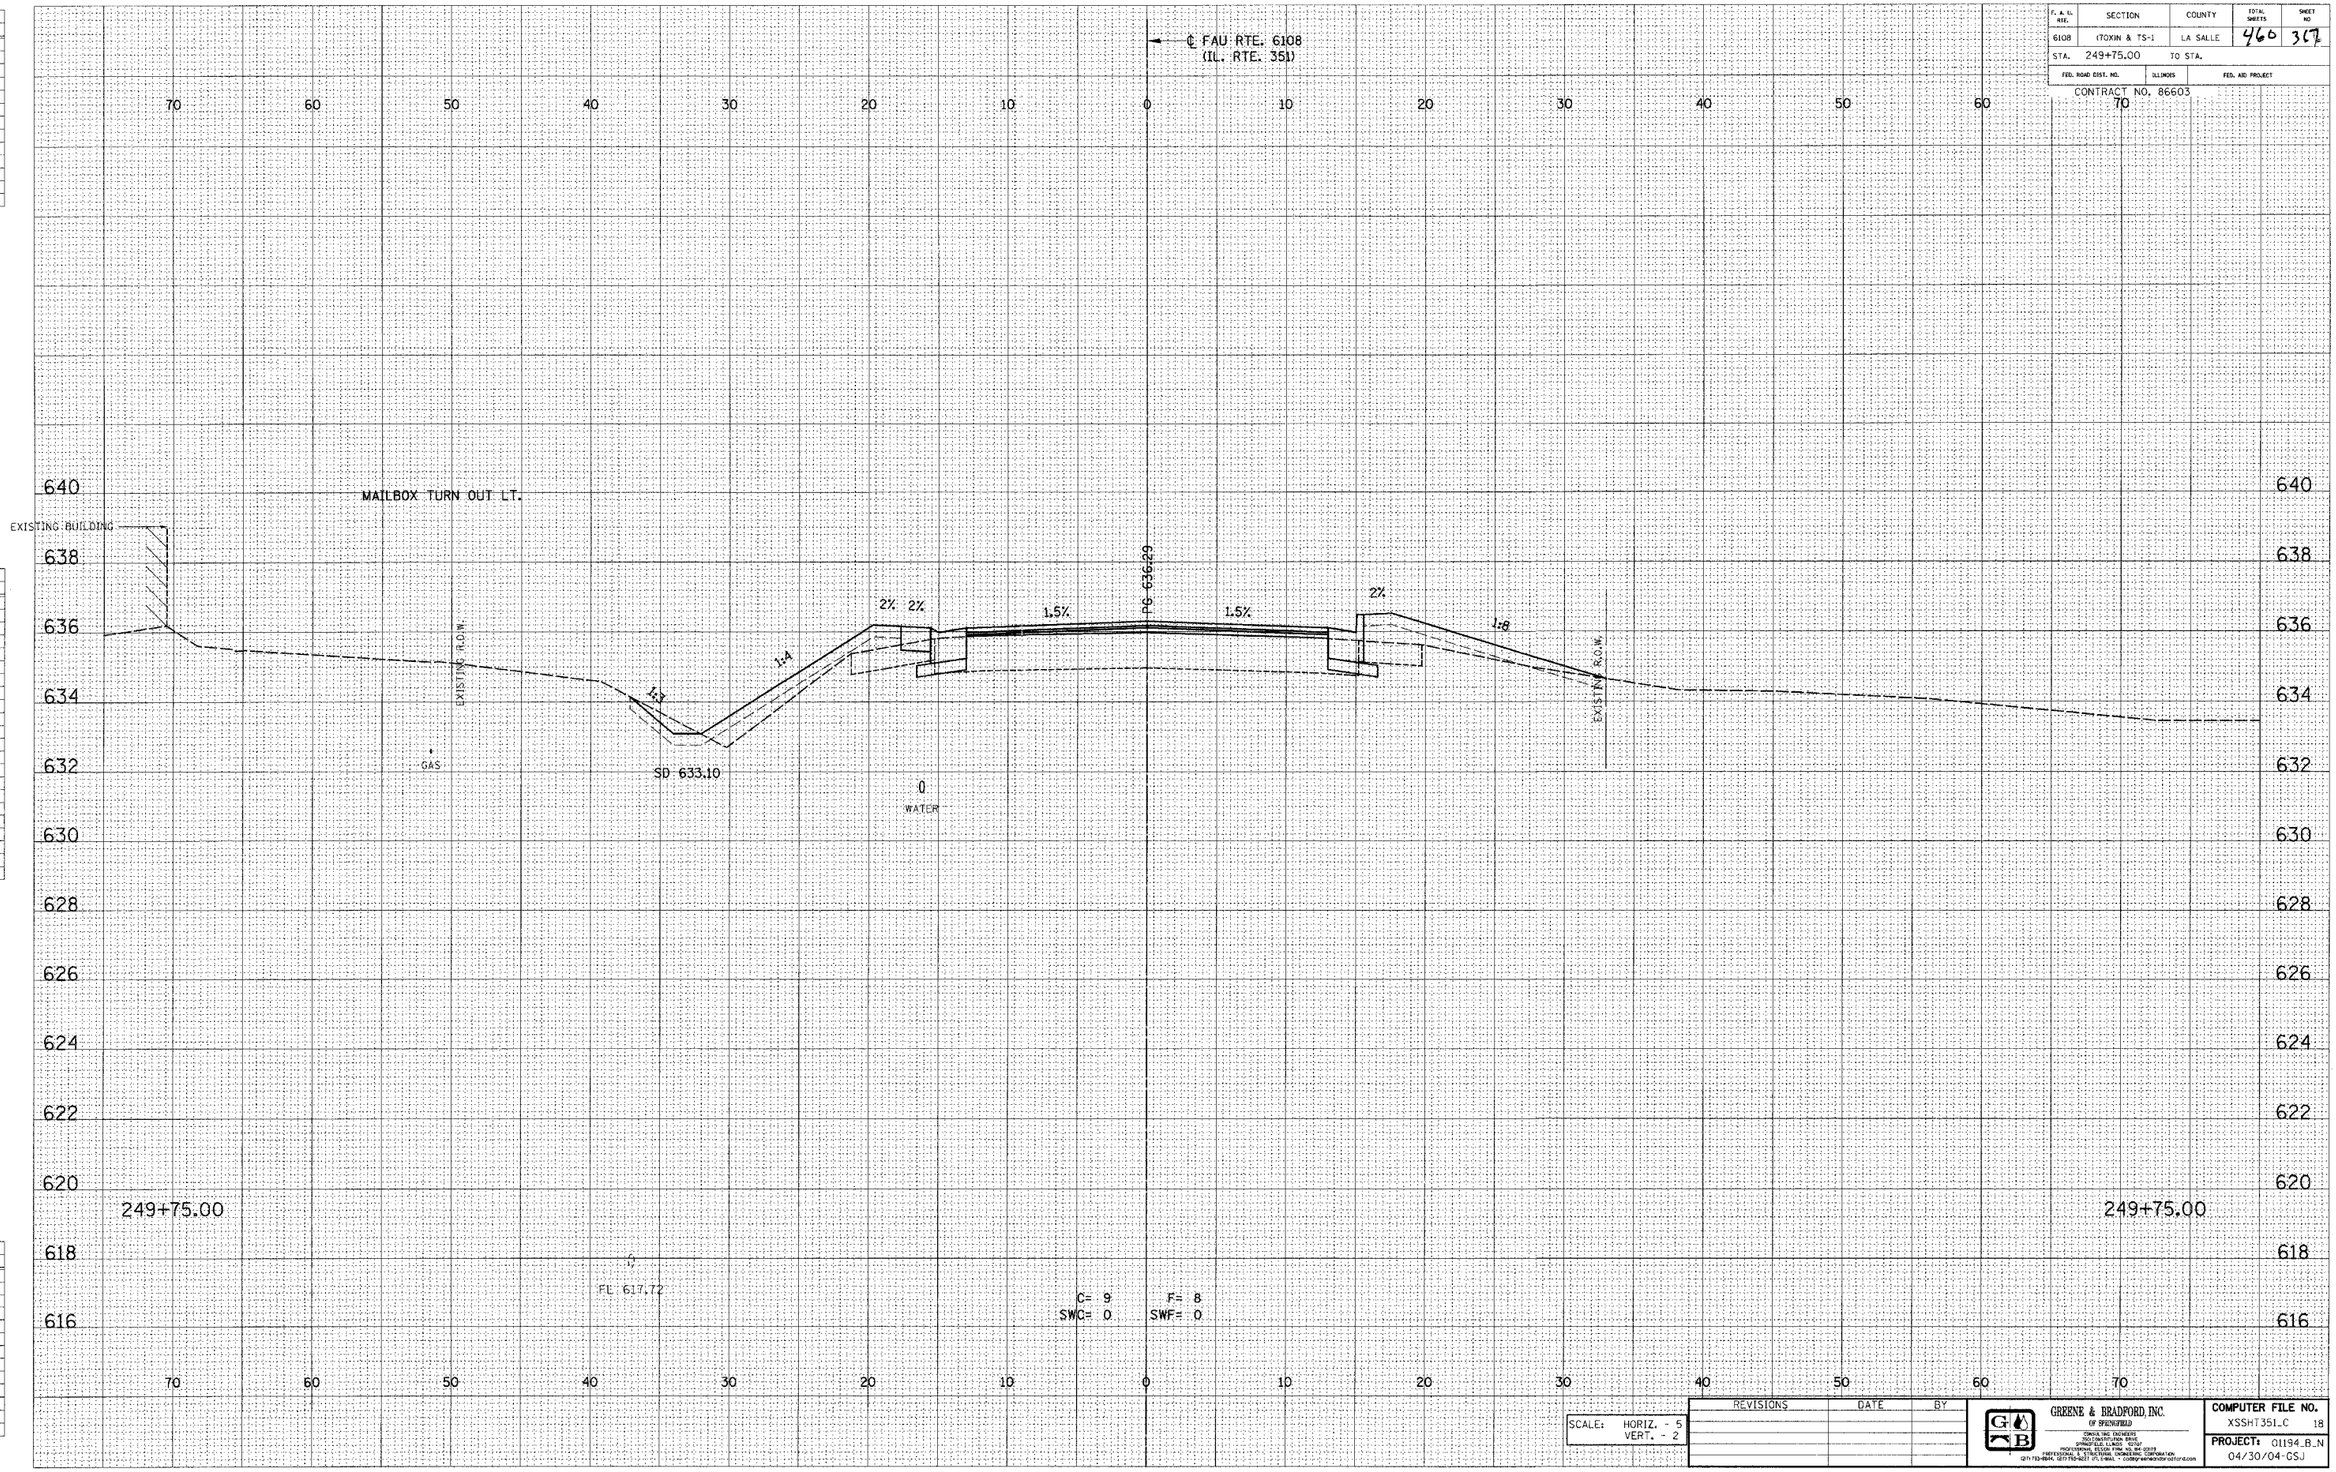

SCALE: HORIZ. - 5
VERT. - 2

REVISIONS	DATE	BY

GREENE & BRADFORD, INC.
OF SPRINGFIELD
CONSULTING ENGINEERS
2100 CHATHAM ROAD, SUITE 201
SPRINGFIELD, ILLINOIS 62704
PROFESSIONAL DESIGN FIRM - ILL. REG. 184-001179
PROFESSIONAL & STRUCTURAL ENGINEERING CORPORATION
(217) 793-8884, (217) 793-8237 (FT. E-MAIL - GGBRY@WORLDNET.ATT.NET)

COMPUTER FILE NO.
XSSHT351_C 18

PROJECT: 01194_B_N
04/30/04-GSJ

E-XSEC 1:1 8/25/98

FAU RTE. 6108 (IL. RTE. 351) LA SALLE CO.