DESIGN		
INT.	DATE	REASON

ORIGINAL SURVEY	BY	DATE
NOTE BOOK		
NO.		
SURVEYED		
PLOTTED		
TEMPLATE		
AREAS		
AREAS CHECKED		

PLOTS & CHECKS		
INT.	DATE NO.	REASON

FINAL SURVEY	BY	DATE
NOTE BOOK		
NO.		
SURVEYED		
PLOTTED		
TEMPLATE		
AREAS		
AREAS CHECKED		

CHECKS		
INT.	DATE	REASON

F. A. Rt.	SECTION	COUNTY	TOTAL SHEETS	SHEET NO
6108	170XIN & TS-1	LA SALLE	460	376
STA. 251+75.00	TO STA.			
FED. ROAD DIST. NO.	ILLINOIS	FED. AID PROJECT		

CONTRACT NO. 86603

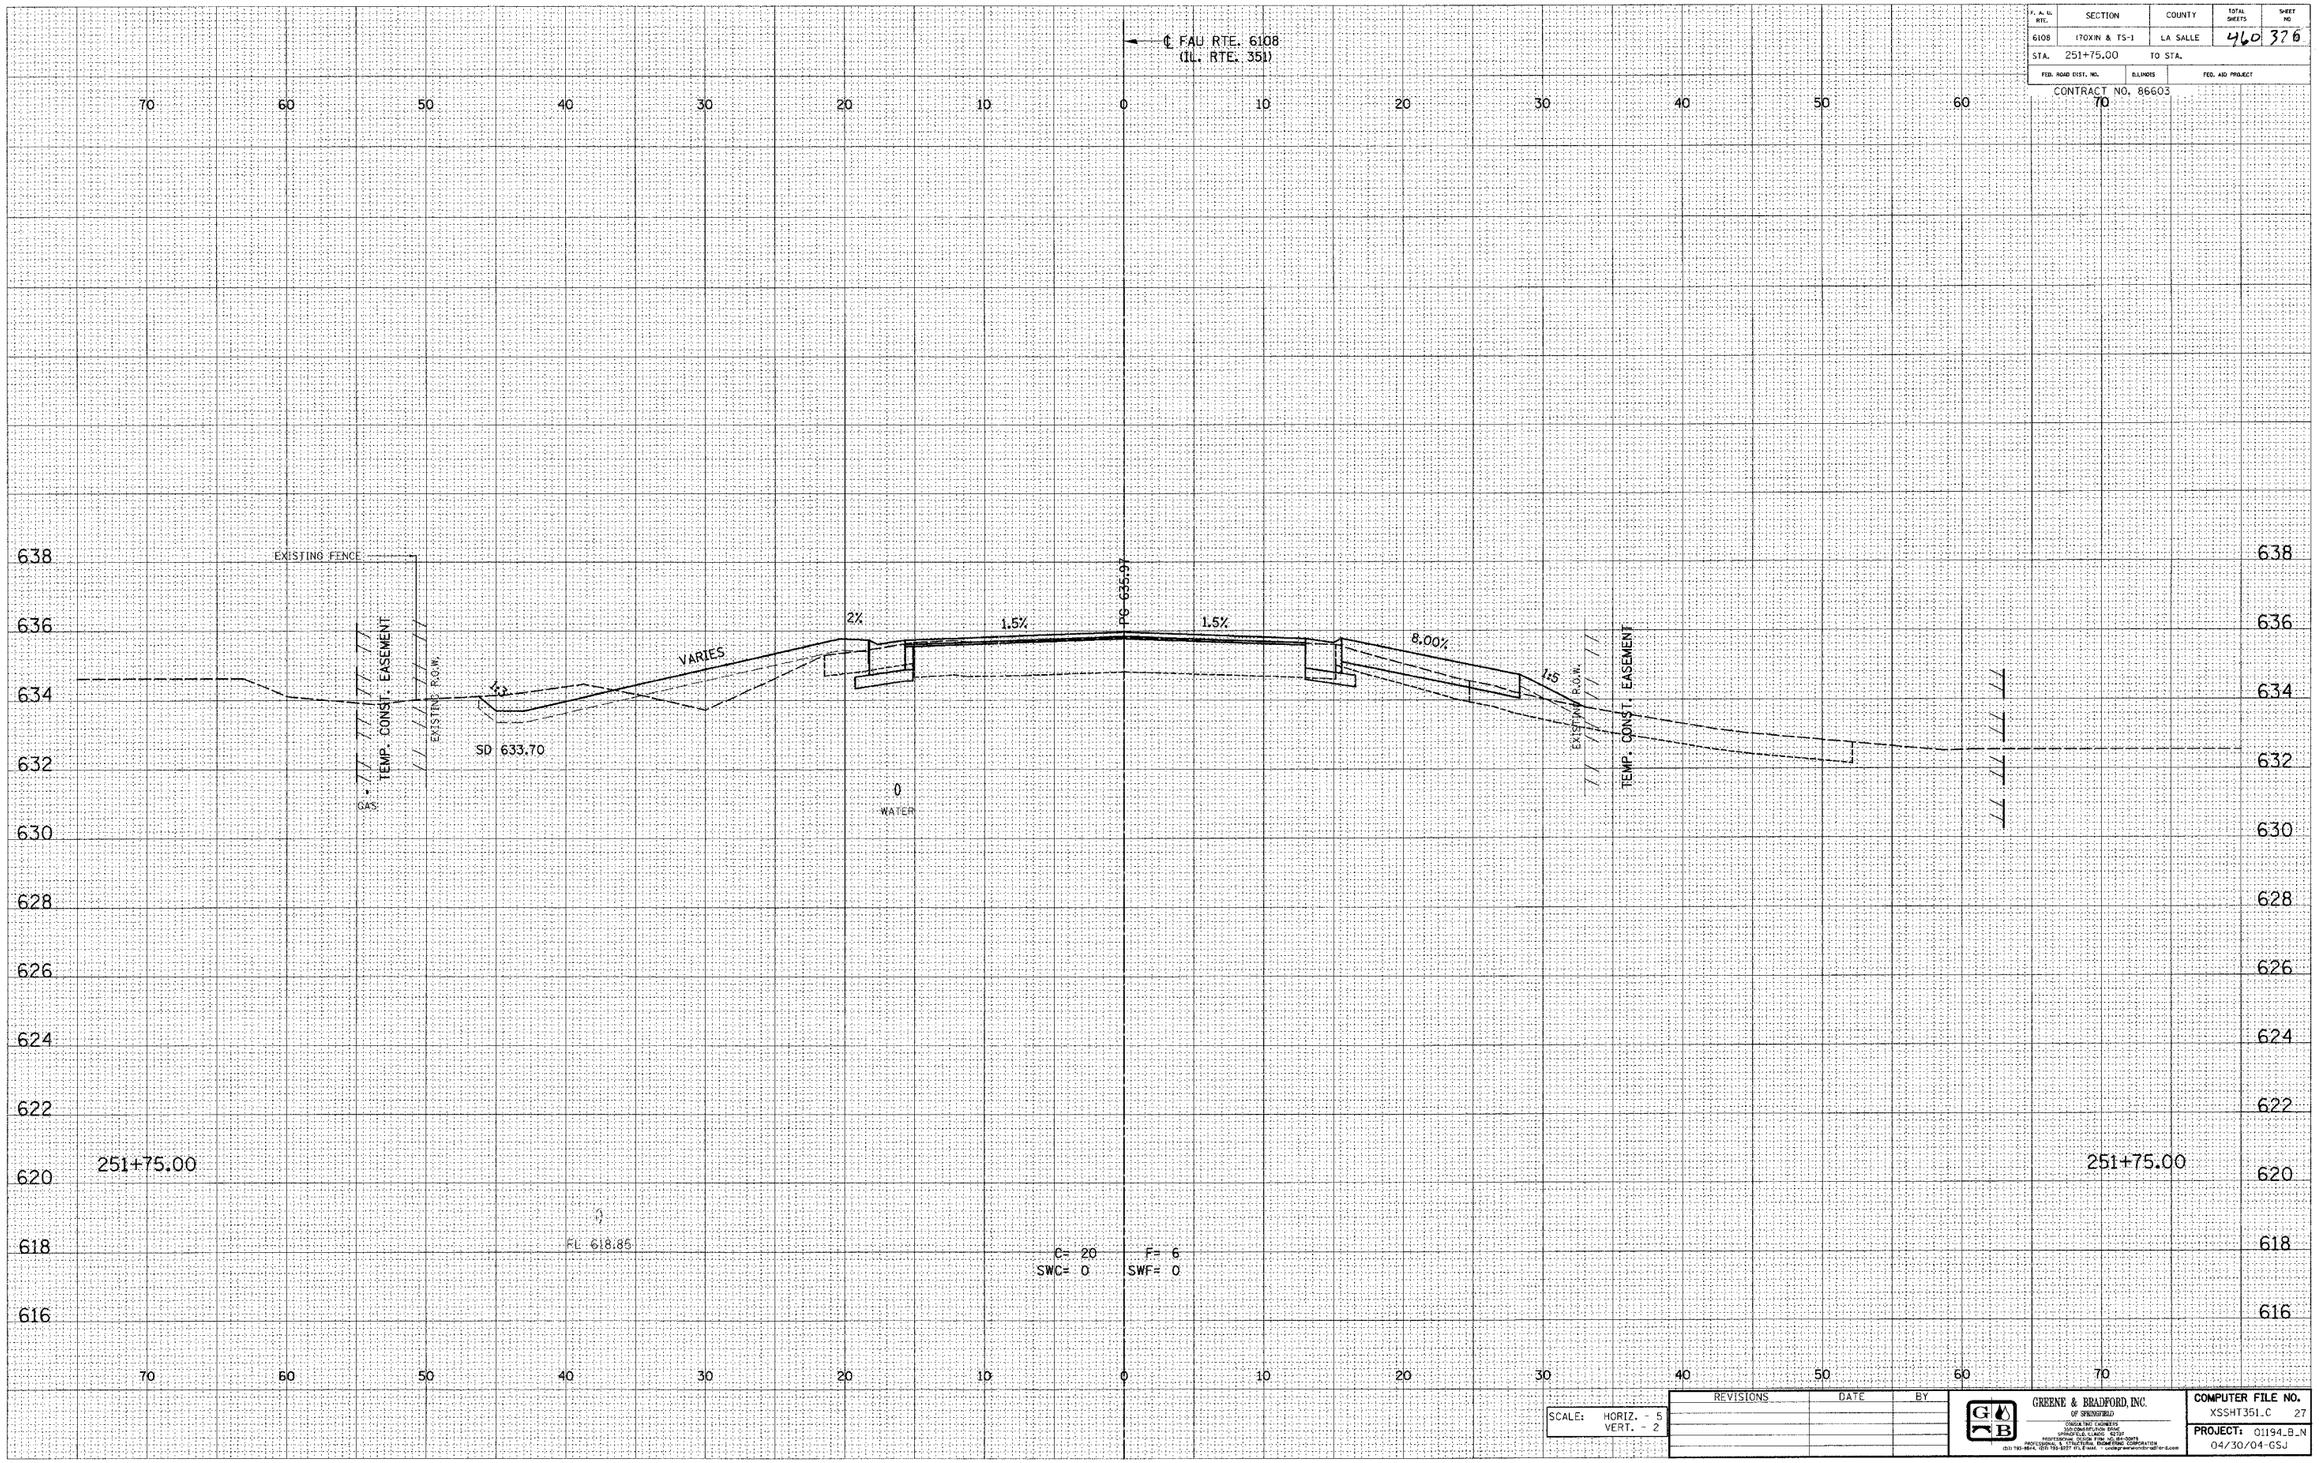

SCALE: HORIZ. - 5
VERT. - 2

REVISIONS	DATE	BY

GREENE & BRADFORD, INC.
OF SPRINGFIELD
CONSULTANT ENGINEERS
320 CAMPUTRON DRIVE
SPRINGFIELD, ILLINOIS 62707
REGISTERED PROFESSIONAL ENGINEERS AND LAND SURVEYORS
PROFESSIONAL & STRUCTURAL ENGINEERING CORPORATION
(217) 787-6610, (217) 793-3077 FAX (USA) — GANDB@SPRINGFIELD.NET

COMPUTER FILE NO.
XSSHT351_C 27

PROJECT: 01194_B_N
04/30/04-GSJ

E-XSEC 1:1 8/25/98

FAU RTE. 6108 (IL. RTE. 351) LA SALLE CO.