DESIGN		
INT.	DATE	REASON

ORIGINAL SURVEY	BY	DATE
SURVEYED		
PLOTTED		
TEMPLATE AREAS		
AREAS CHECKED		
NOTE BOOK		
NO.		

PLOTS & CHECKS			
INT.	DATE	NO.	REASON

FINAL SURVEY	BY	DATE
SURVEYED		
PLOTTED		
TEMPLATE AREAS		
AREAS CHECKED		
NOTE BOOK		
NO.		

CHECKS		
INT.	DATE	REASON

F. A. Rte.	SECTION	COUNTY	TOTAL SHEETS	SHEET NO
6108	170XIN & TS-1	LA SALLE	460	382
STA. 253+25.00	TO STA.			
FED. ROAD DIST. NO.	ILLINOIS	FED. AID PROJECT		

CONTRACT NO. 86603

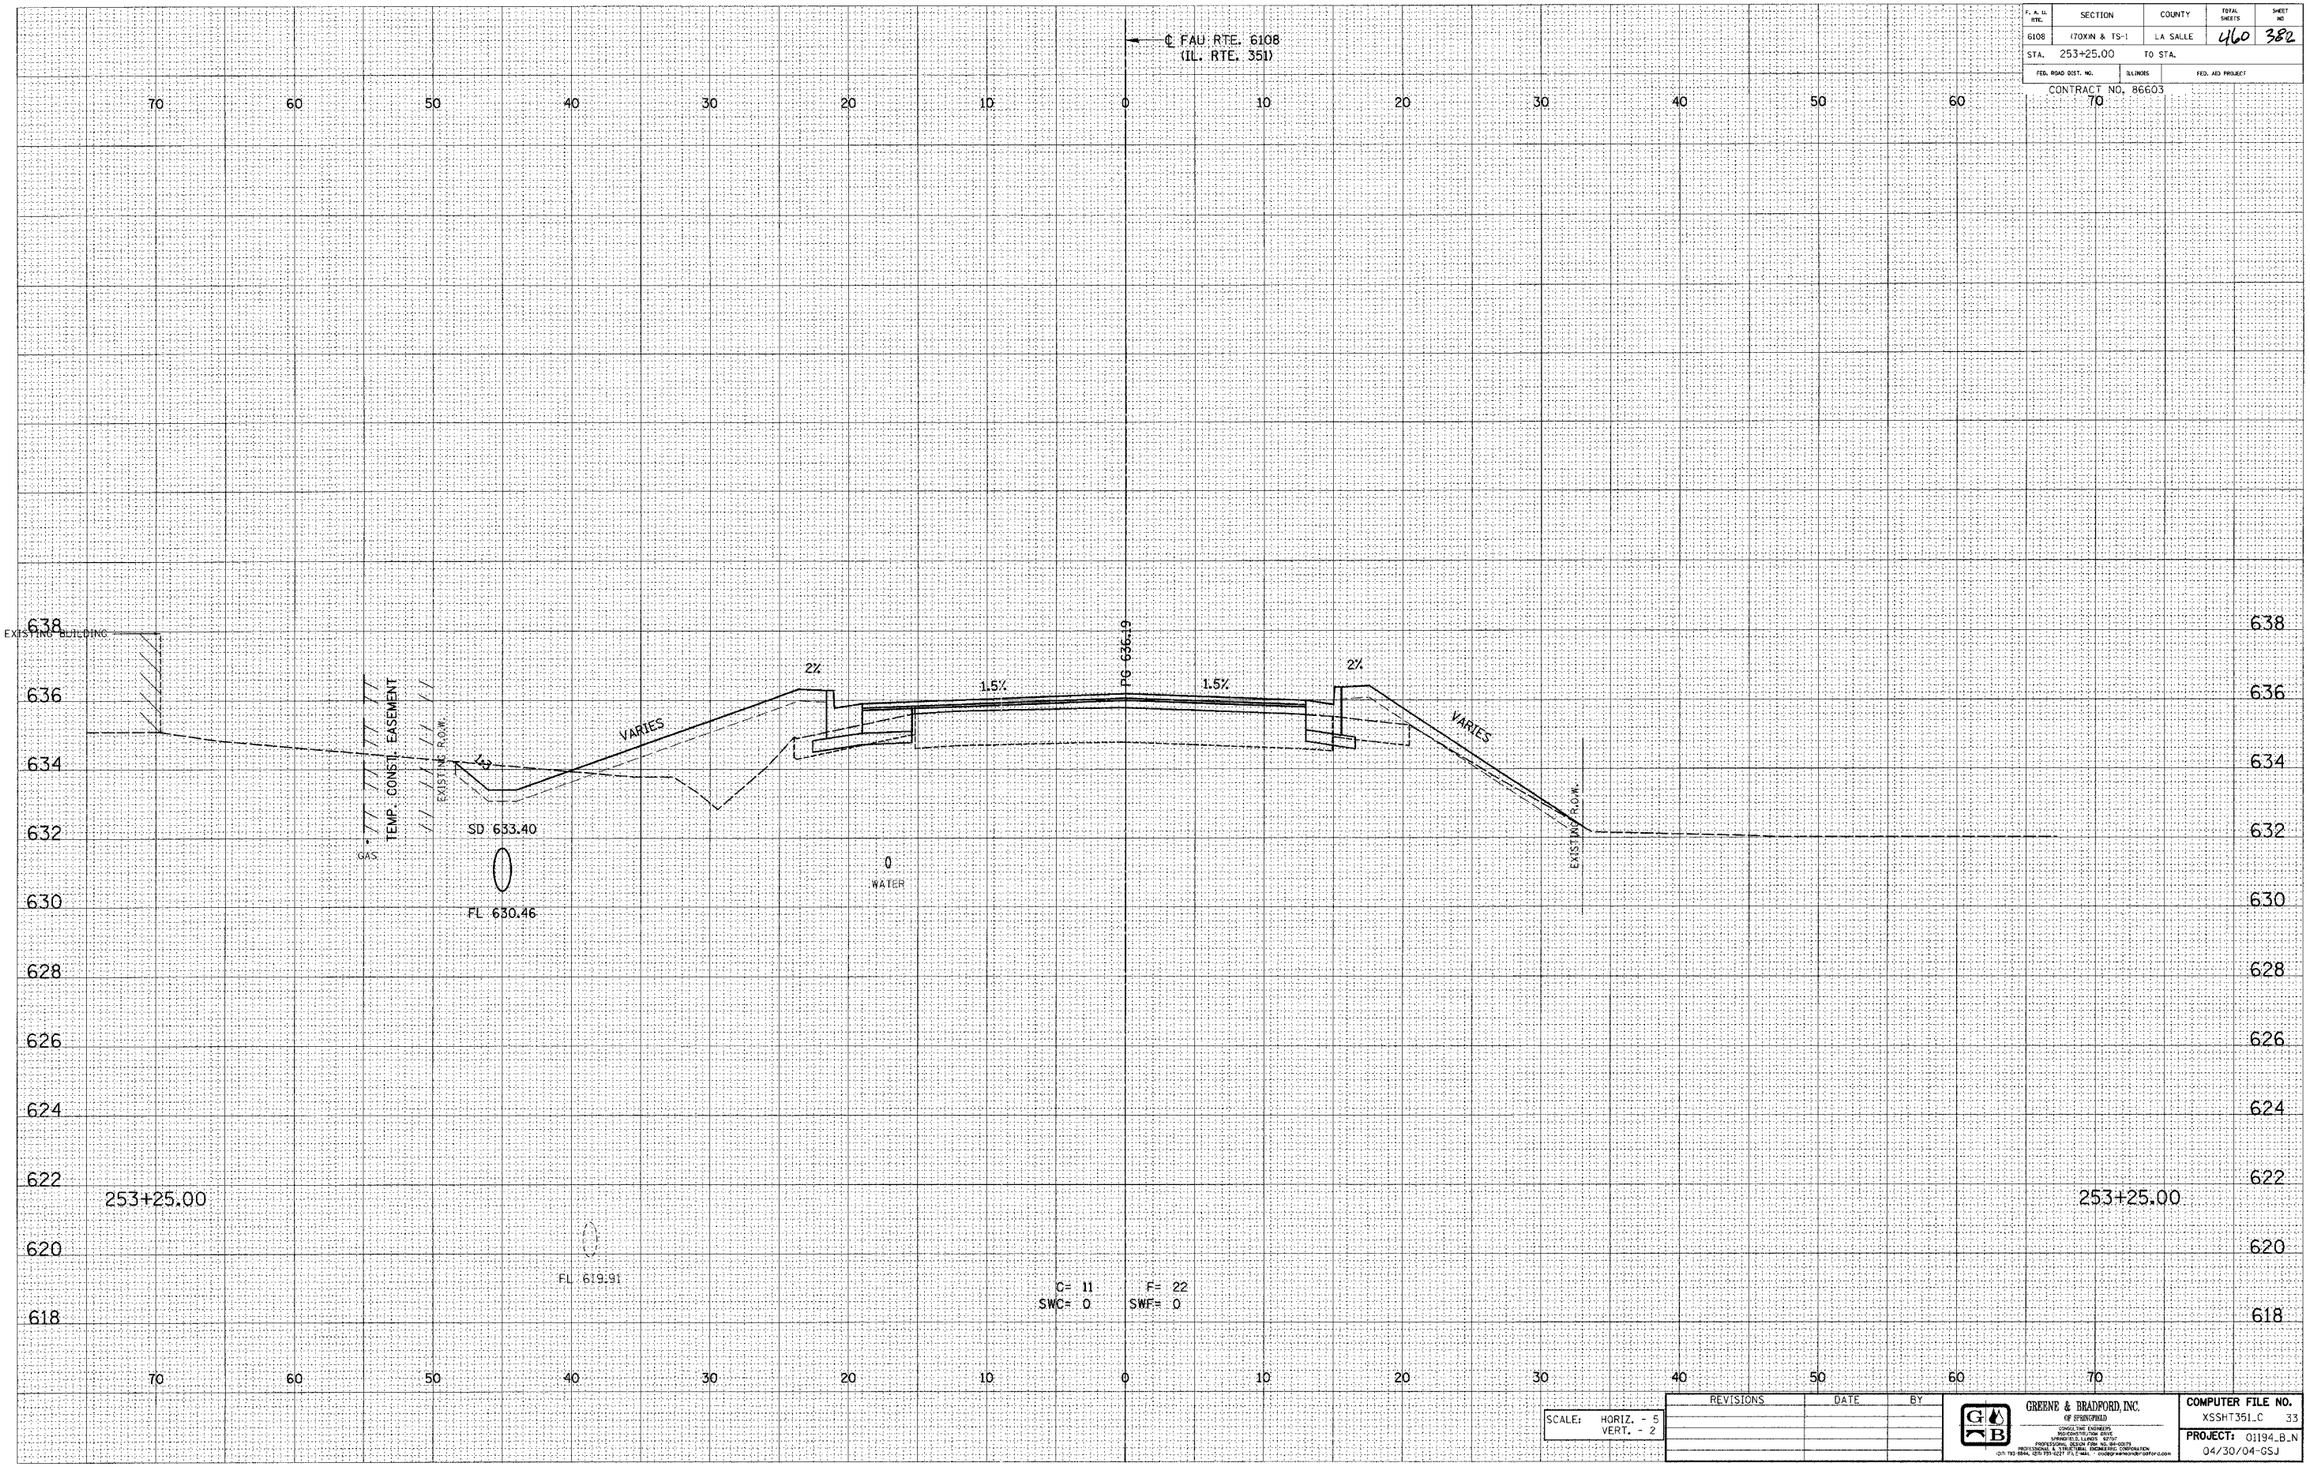

SCALE:	HORIZ. - 5
	VERT. - 2

REVISIONS	DATE	BY

GREENE & BRADFORD, INC.
OF SPRINGFIELD
CONSULTING ENGINEERS
1000 SOUTH SECOND STREET
SPRINGFIELD, ILLINOIS 62707
PROFESSIONAL DESIGN FIRM NO. 184-001179
PROFESSIONAL & STRUCTURAL ENGINEERS' CORPORATION
(217) 782-6966, (217) 787-0277 FILE MAIL: GNGB@HERMANDER.COM

COMPUTER FILE NO.
XSSHT351_C 33

PROJECT: 01194_B_N
04/30/04-GSJ

E-XSEC 1:1 8/25/98

FAU RTE. 6108 (IL. RTE. 351) LA SALLE CO.