F. A. Rte.	SECTION	COUNTY	TOTAL SHEETS	SHEET NO
6108	(70)(X)N & TS-1	LA SALLE	46	38
STA. 254+00.00	TO STA.			
FED. ROAD DIST. NO.	ILLINOIS	FED. AID PROJECT		

CONTRACT NO. 86603

DESIGN

INT.	DATE	REASON

ORIGINAL SURVEY — NOTE BOOK — NO. — SURVEYED — PLOTTED — TEMPLATE — AREAS — AREAS CHECKED — BY — DATE

FINAL SURVEY — NOTE BOOK — NO. — SURVEYED — PLOTTED — TEMPLATE — AREAS — AREAS CHECKED — BY — DATE

PLOTS & CHECKS

INT.	DATE	NO.	REASON

CHECKS

INT.	DATE	REASON

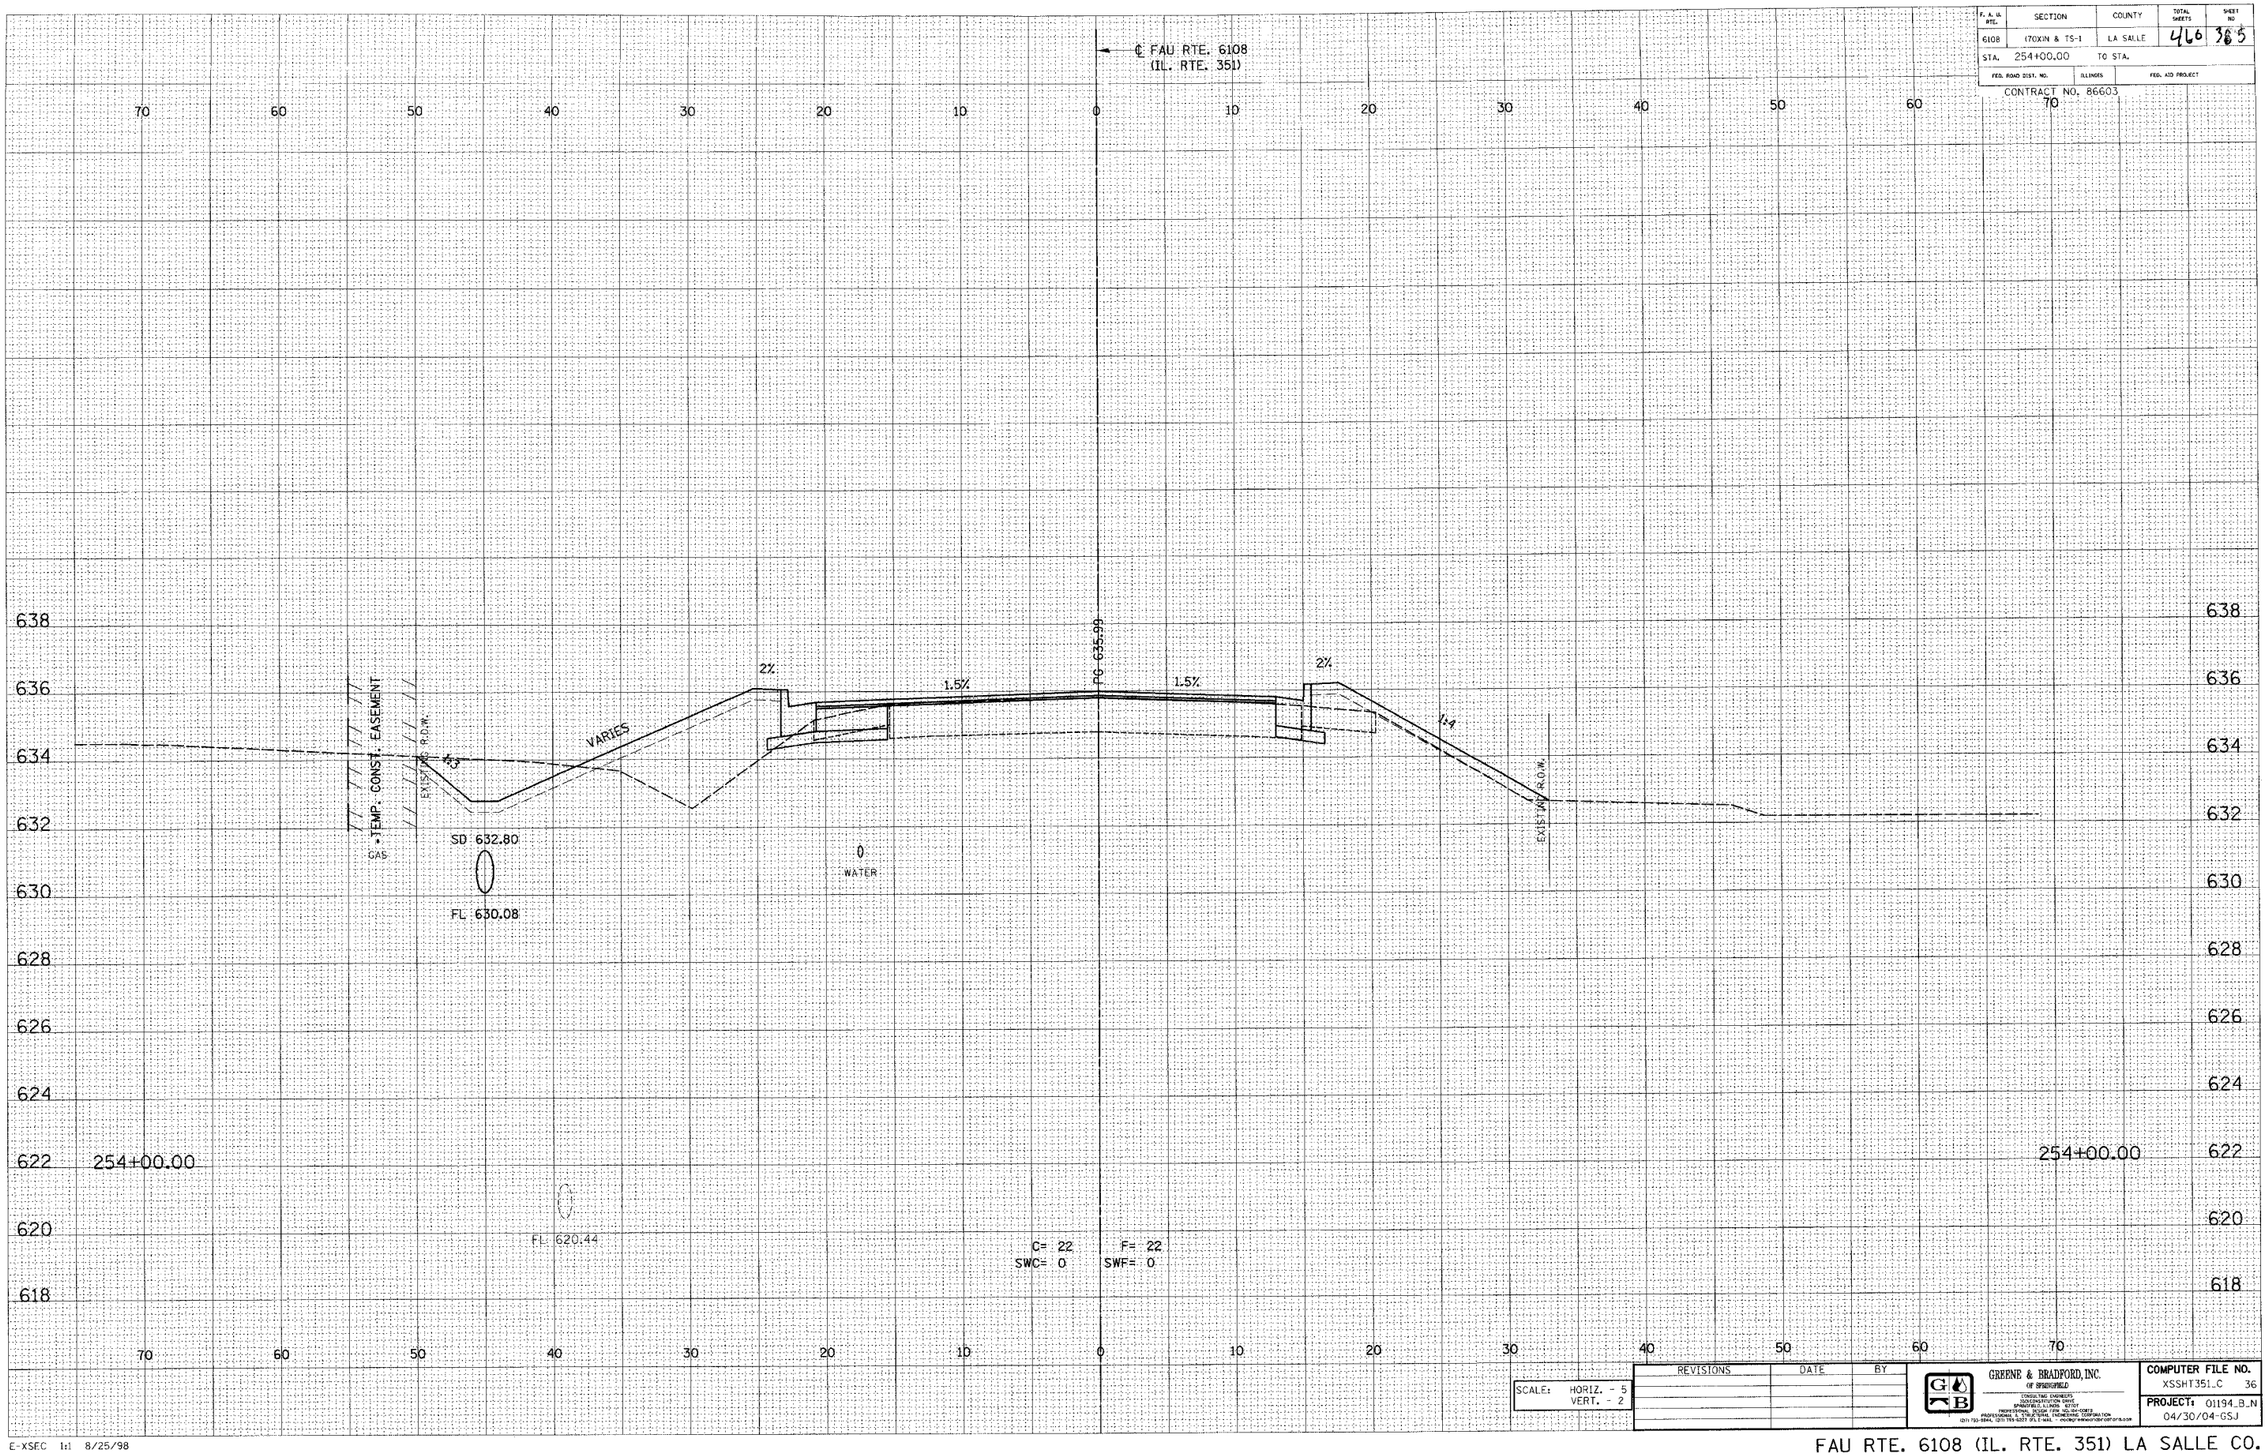

E-XSEC 1:1 8/25/98

SCALE: HORIZ. - 5
VERT. - 2

REVISIONS	DATE	BY

GREENE & BRADFORD, INC.
OF SPRINGFIELD
CONSULTING ENGINEERS
1520 CONSTITUTION DRIVE
SPRINGFIELD, ILLINOIS 62704
PROFESSIONAL DESIGN FIRM NO. 184-001283
PROFESSIONAL ENGINEERING, SURVEYING, ENGINEERING CORPORATION
(217) 793-3944, (217) 793-3223 (FAX) E-MAIL - ENGINEER@GREENEBRADFORD.COM

COMPUTER FILE NO.
XSSHT351_C 36
PROJECT: 01194.B_N
04/30/04-GSJ

FAU RTE. 6108 (IL. RTE. 351) LA SALLE CO.