DESIGN		
INT.	DATE	REASON

FINAL SURVEY	BY	DATE
NOTE BOOK	SURVEYED	
NO.	PLOTTED	
	TURNED IN	
	AREAS	
	AREAS CHECKED	

PLOTS & CHECKS			
INT.	DATE	NO.	REASON

ORIGINAL SURVEY	BY	DATE
NOTE BOOK	SURVEYED	
	PLOTTED	
	TURNED IN	
	AREAS	
NO.	AREAS CHECKED	

CHECKS		
INT.	DATE	REASON

F. A. Rte.	SECTION	COUNTY	TOTAL SHEETS	SHEET NO
6108	(70XIN & TS-1	LA SALLE	460	398
STA. 256+50.00		TO STA.		
FED. ROAD DIST. NO.	ILLINOIS	FED. AID PROJECT		

CONTRACT NO. 86603

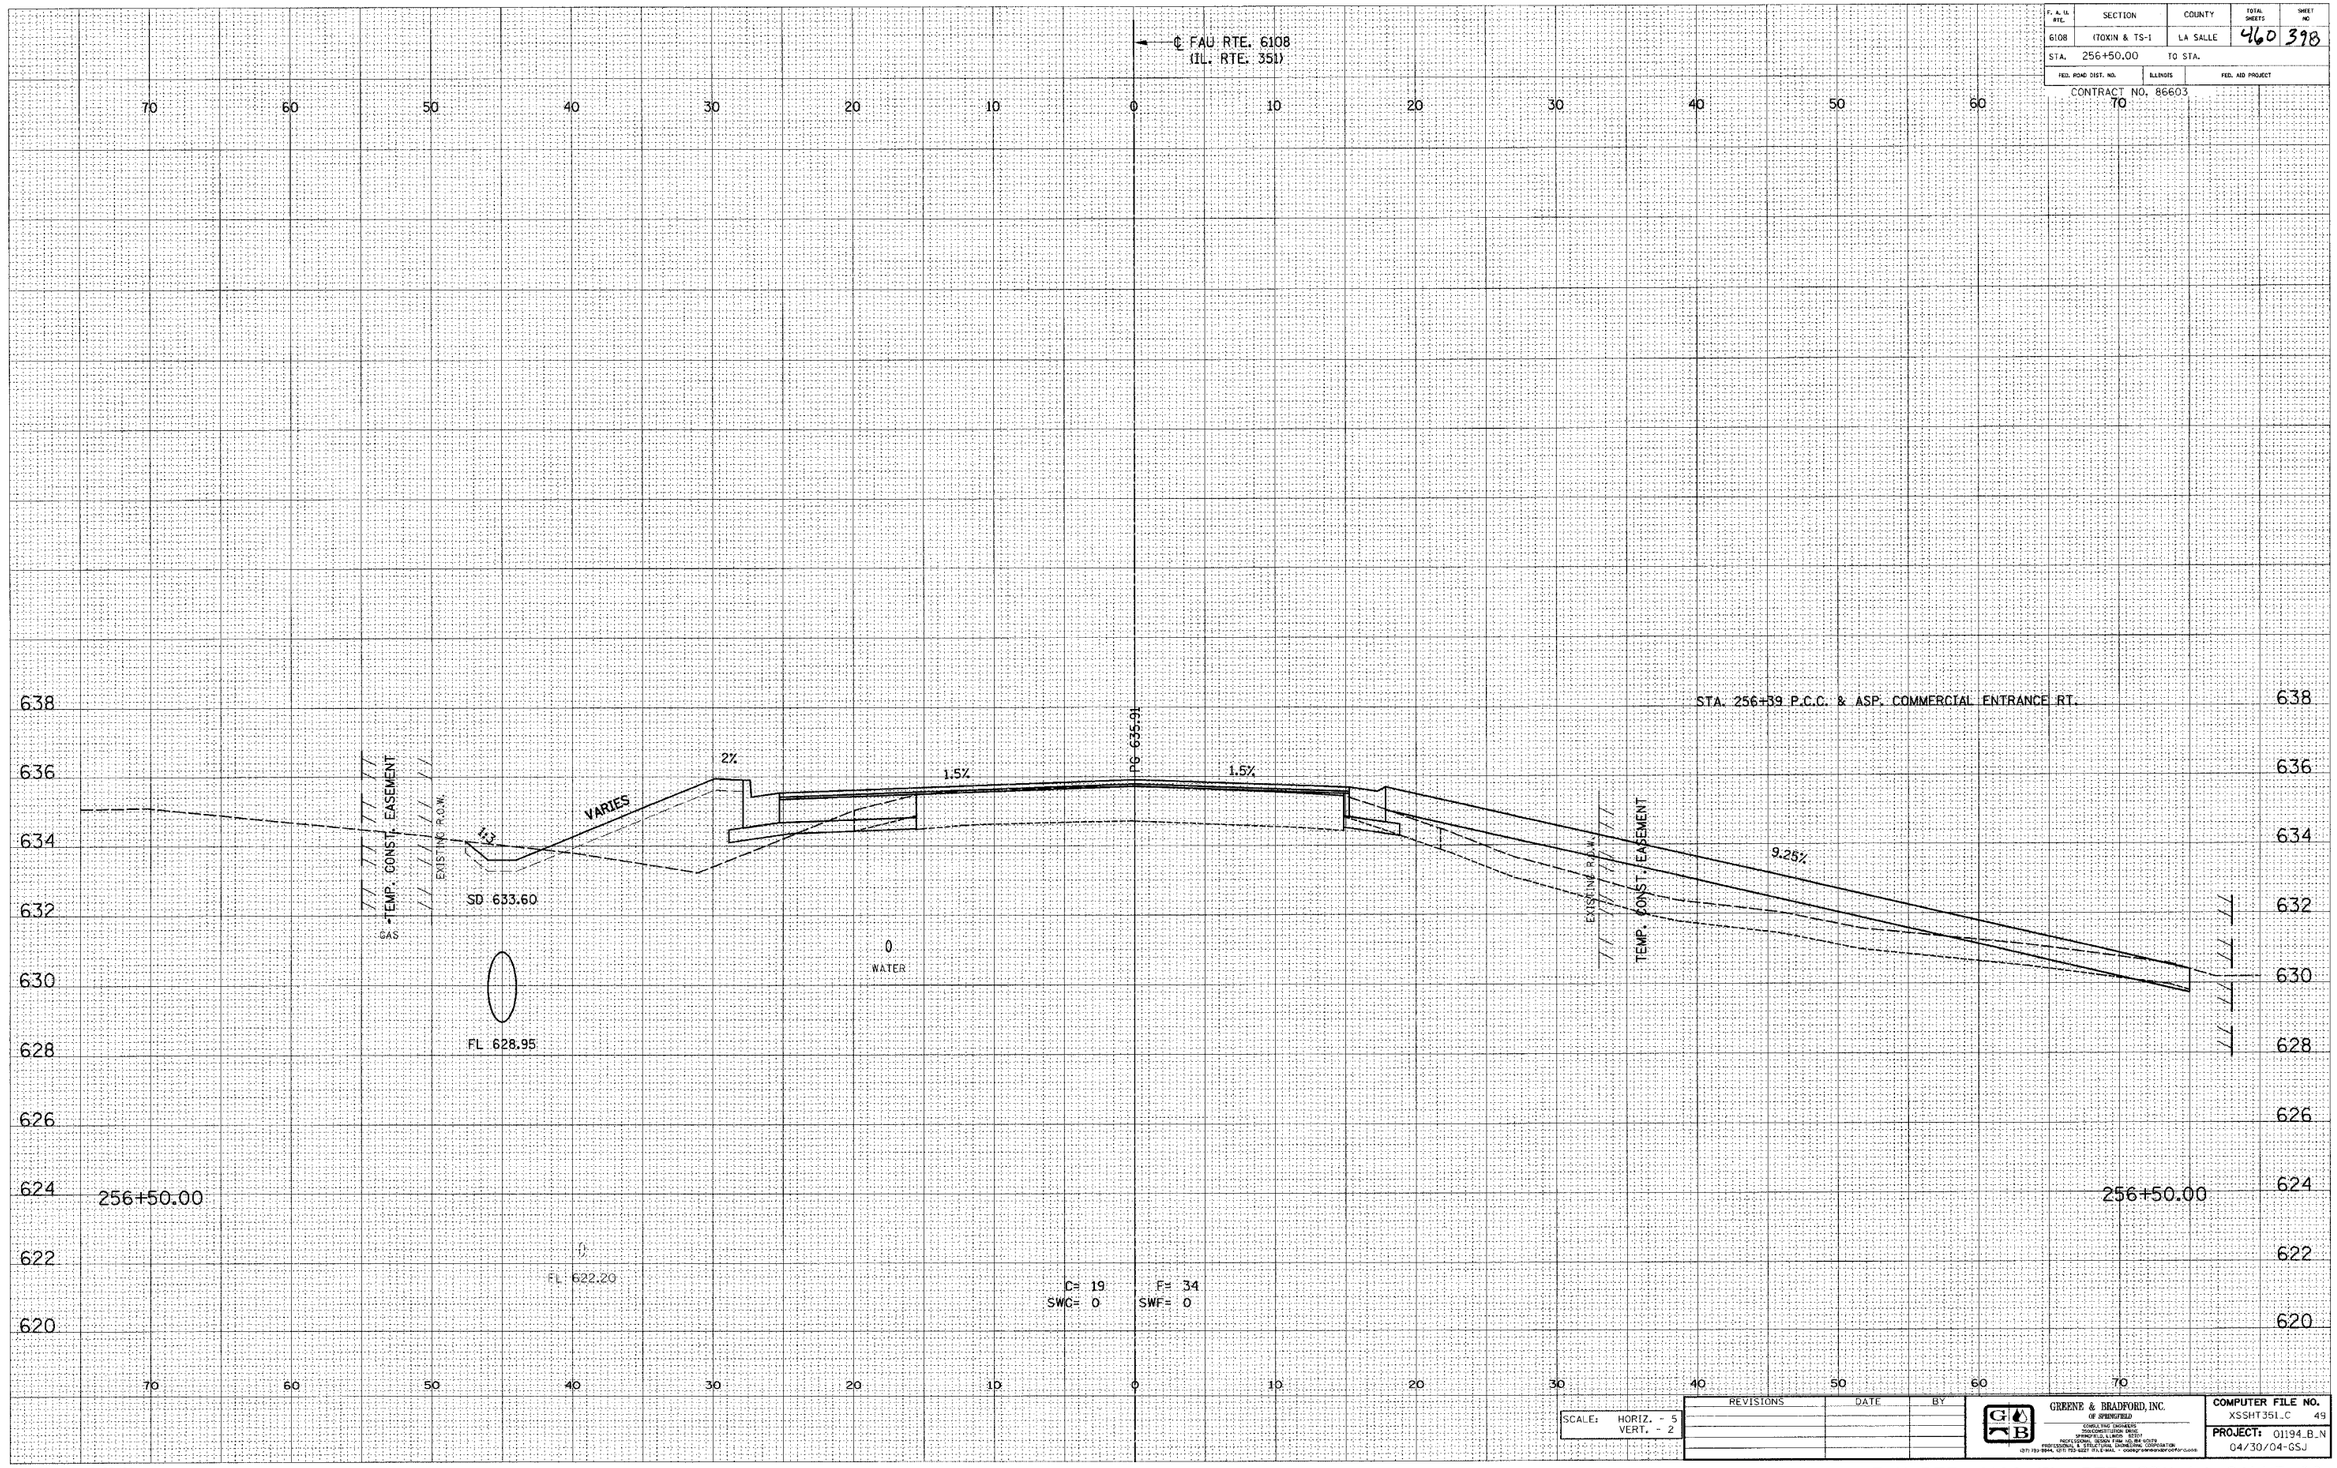

REVISIONS	DATE	BY

SCALE: HORIZ. - 5
VERT. - 2

GREENE & BRADFORD, INC.
OF SPRINGFIELD
CONSULTING ENGINEERS
DESIGN/CONSTRUCTION SERVICES
SPRINGFIELD, ILLINOIS 62701
PROFESSIONAL DESIGN FIRM 184.001828
PROFESSIONAL CONSULTANTS, ENGINEERING CORPORATION
(217) 753-5944, (217) 753-5027 FAX E-MAIL - greene@greenebradford.com

COMPUTER FILE NO.
XSSHT351_C 49

PROJECT: 01194_B_N
04/30/04-GSJ

E-XSEC 1:1 8/25/98

FAU RTE. 6108 (IL. RTE. 351) LA SALLE CO.

Users\ Documents\351_C.dgn 5/20/2004 3:02:13 PM User - gsj