DESIGN		
INT.	DATE	REASON

FINAL SURVEY	NOTE BOOK	NO.	SURVEYED	PLOTTED	TEMPLATE AREAS	AREAS CHECKED	BY	DATE

PLOTS & CHECKS			
INT.	DATE	NO.	REASON

ORIGINAL SURVEY	NOTE BOOK	NO.	SURVEYED	PLOTTED	TEMPLATE AREAS	AREAS CHECKED	BY	DATE

CHECKS		
INT.	DATE	REASON

F. A. U. RTE.	SECTION	COUNTY	TOTAL SHEETS	SHEET NO
6108	(70XIN & TS-1	LA SALLE	460	409
STA. 259+00.00	TO STA. 259+25.00			
FED. ROAD DIST. NO.	ILLINOIS	FED. AID PROJECT		

CONTRACT NO. 86603

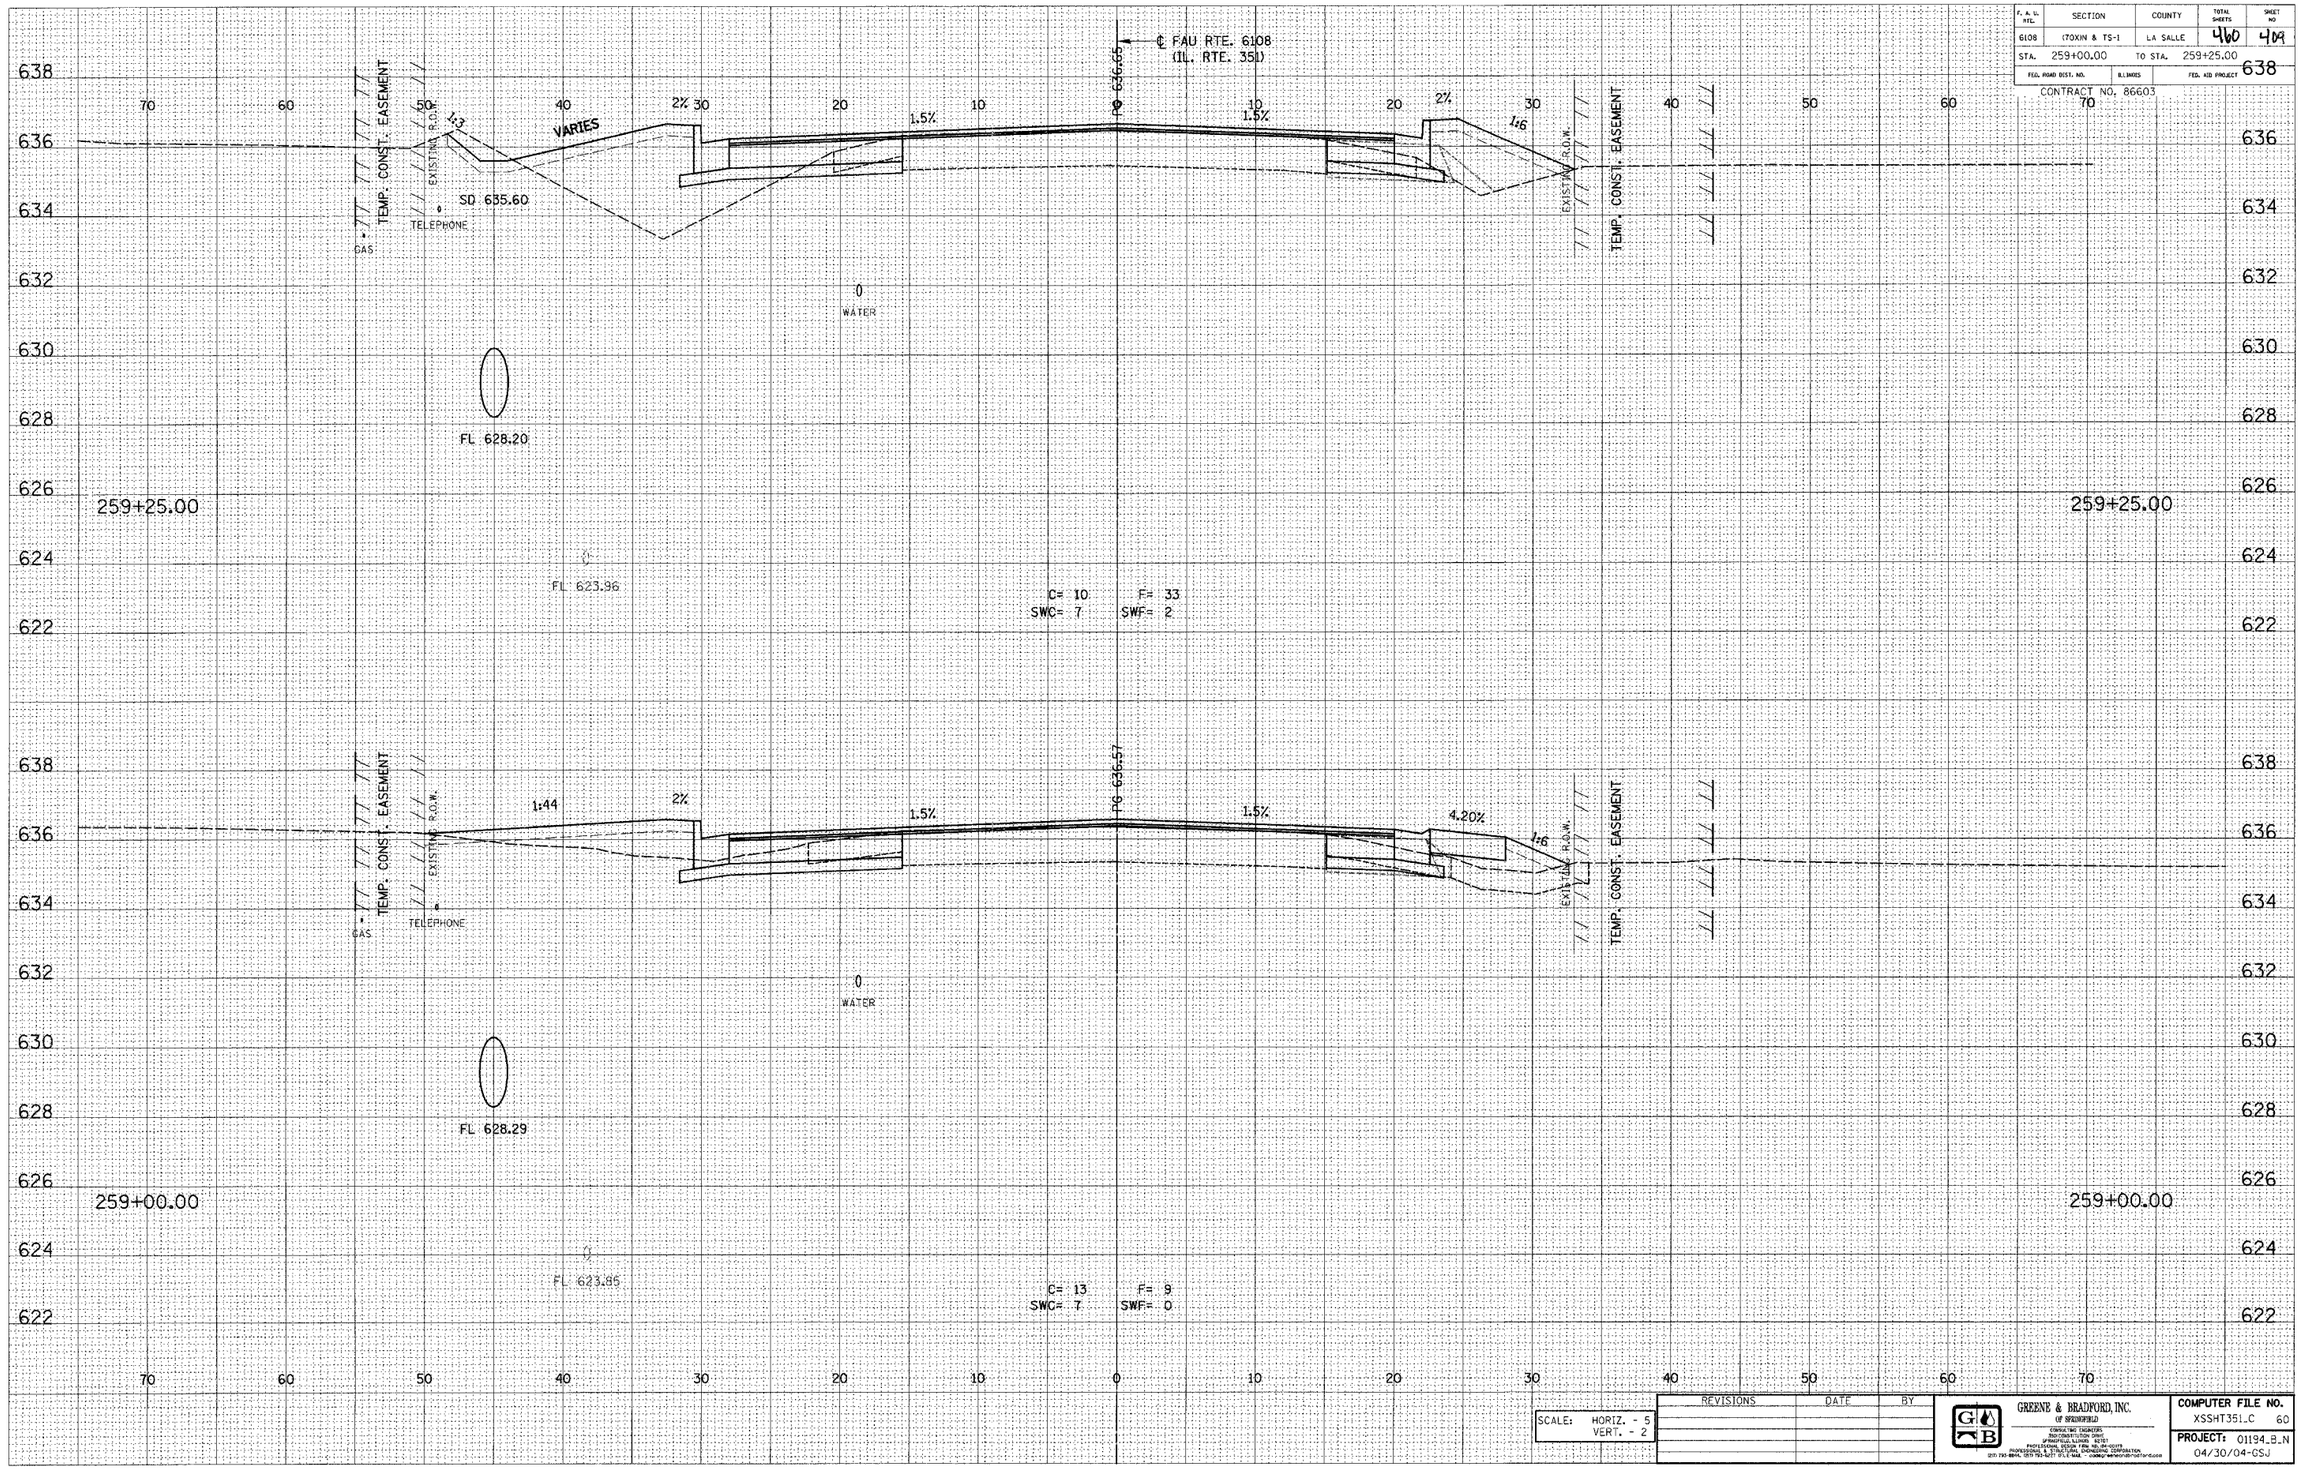

E-XSEC 1:1 8/25/98

SCALE:	HORIZ. - 5
	VERT. - 2

REVISIONS	DATE	BY

GREENE & BRADFORD, INC.
OF SPRINGFIELD
CONSULTING ENGINEERS
2200 SOUTH 9TH STREET
SPRINGFIELD, ILLINOIS 62703
PROFESSIONAL DESIGN FIRM NO. 184-001173
PROFESSIONAL & STRUCTURAL ENGINEERING CORPORATION
(217) 793-8844, (217) 793-3277 FAX - gbmail@greenebradford.com

COMPUTER FILE NO.
XSSHT351.C 60
PROJECT: 01194.B_N
04/30/04-GSJ

FAU RTE. 6108 (IL. RTE. 351) LA SALLE CO.