DESIGN		
INT.	DATE	REASON

	ORIGINAL SURVEY	FINAL SURVEY
SURVEYED		
PLOTTED		
TEMPLATE		
NOTE BOOK		
AREAS		
AREAS CHECKED		
NO.		
BY		
DATE		

PLOTS & CHECKS			
INT.	DATE	NO.	REASON

	ORIGINAL SURVEY	FINAL SURVEY
SURVEYED		
PLOTTED		
TEMPLATE		
NOTE BOOK		
AREAS		
AREAS CHECKED		
NO.		
BY		
DATE		

CHECKS		
INT.	DATE	REASON

F. A. U. RTE.	SECTION	COUNTY	TOTAL SHEETS	SHEET NO.
6108	(70)XIN & TS-1	LA SALLE	460	413
STA. 260+25.00	TO STA.			
FED. ROAD DIST. NO.	ILLINOIS	FED. AID PROJECT		

CONTRACT NO. 86603

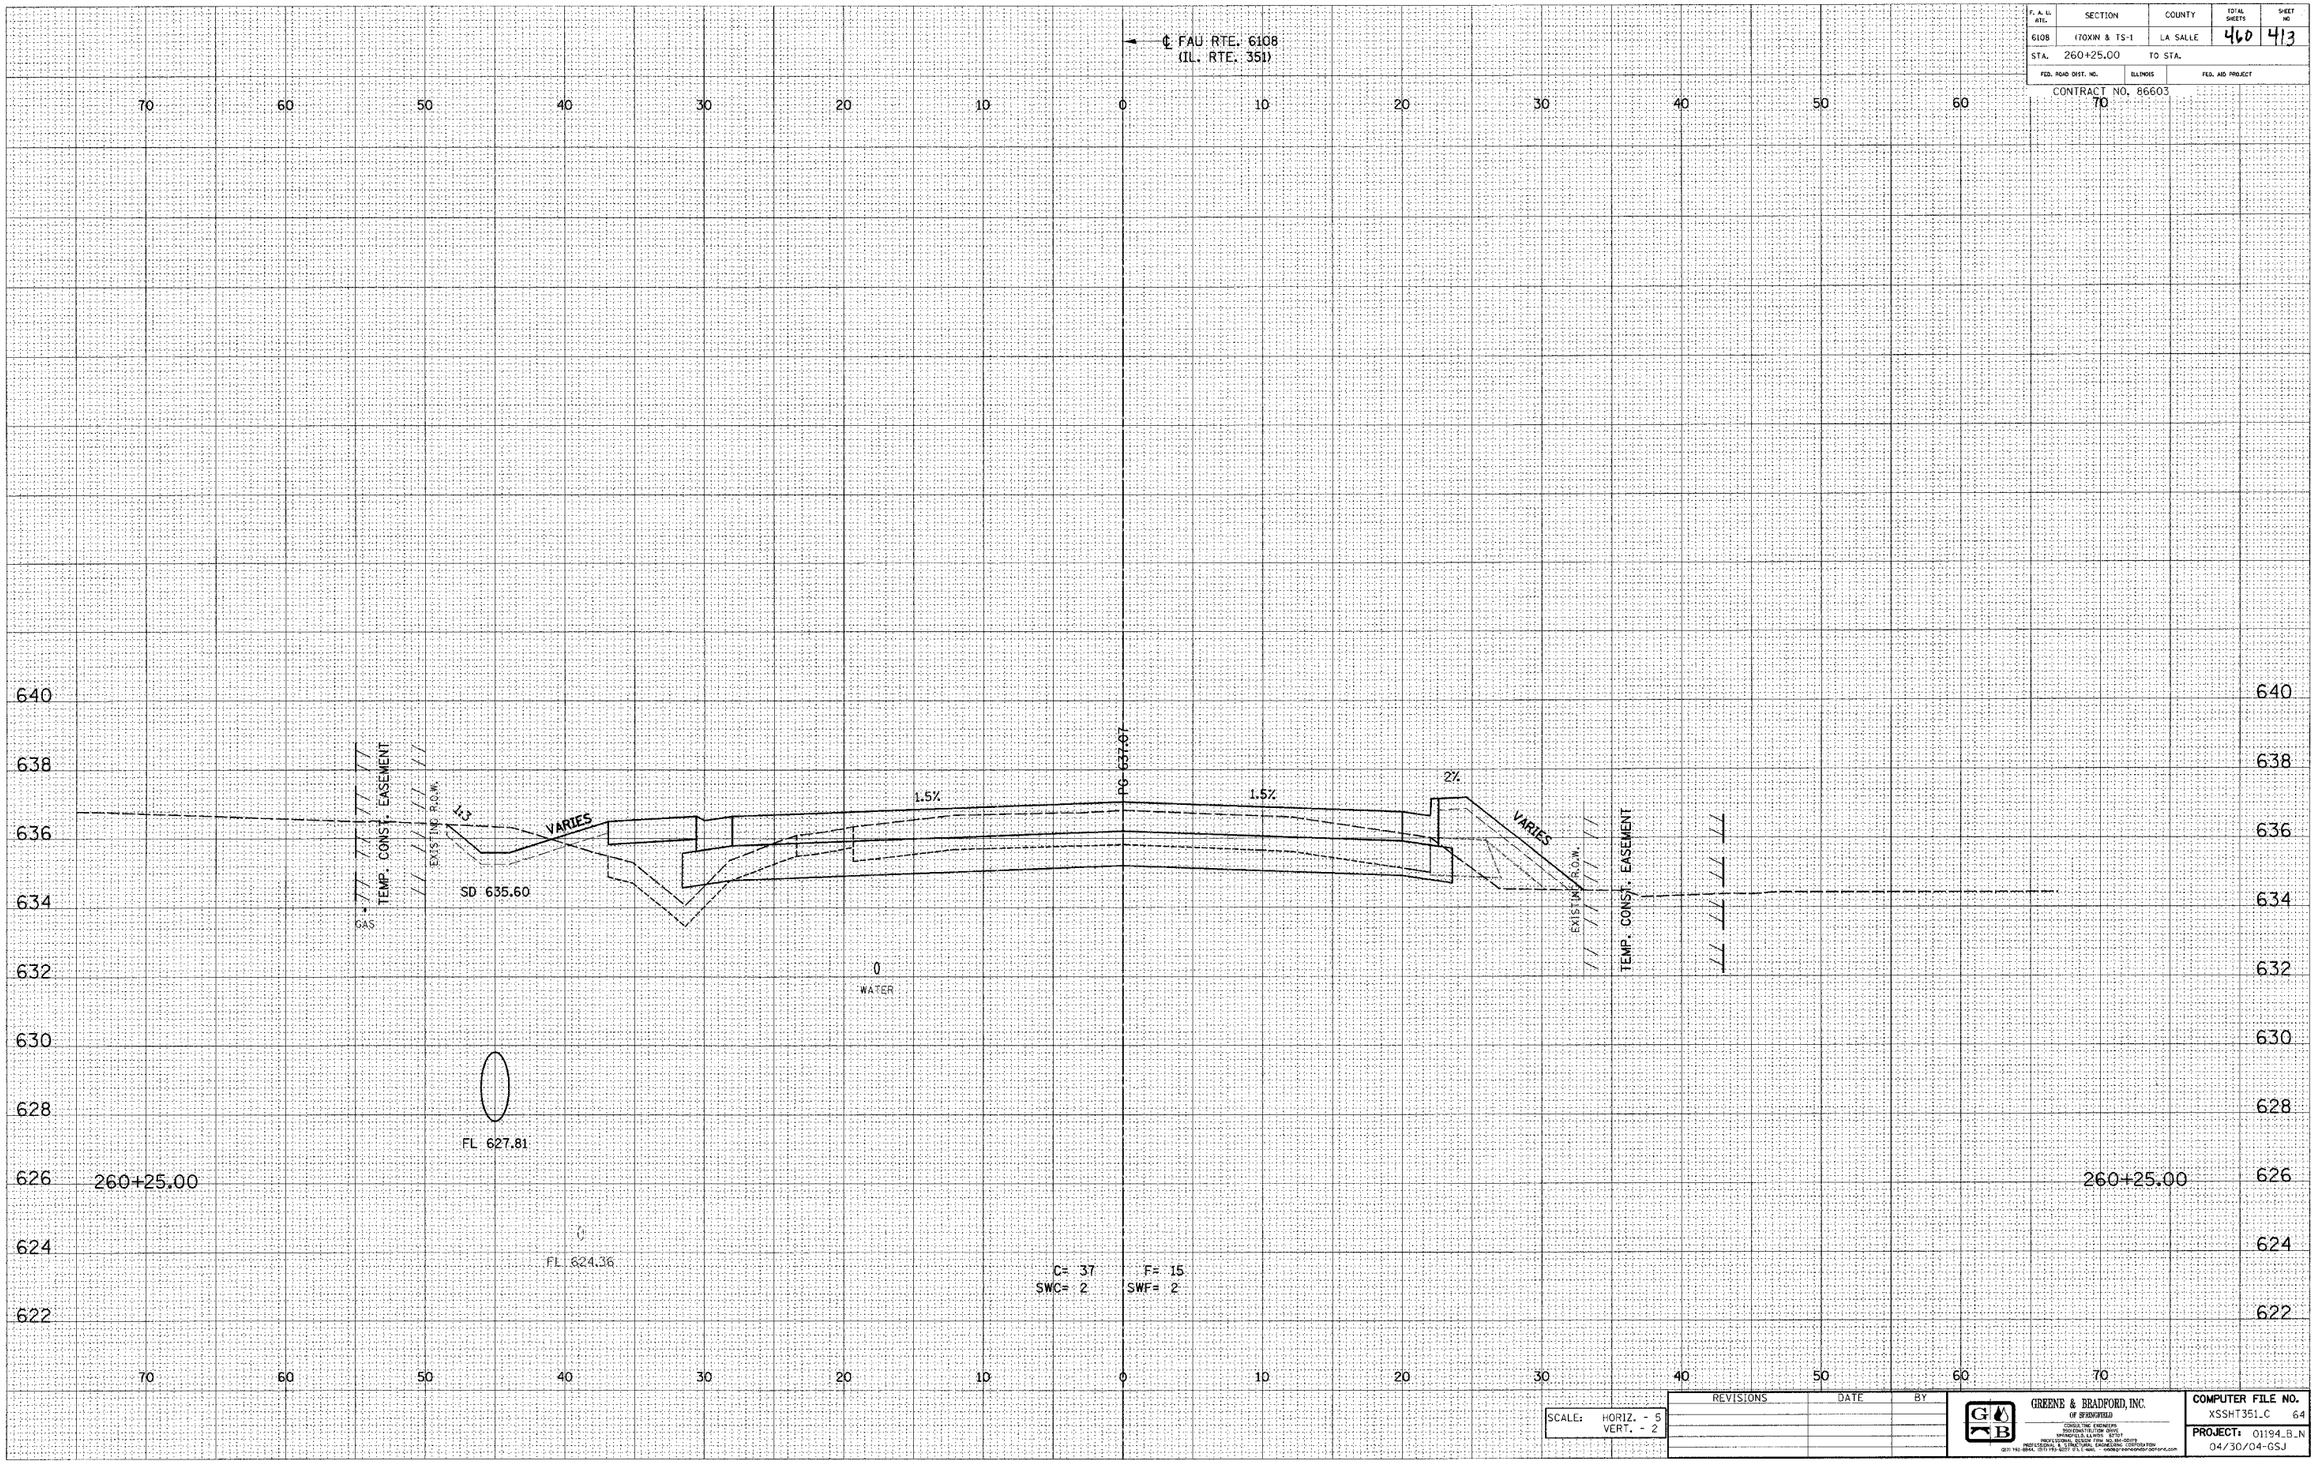

REVISIONS	DATE	BY

SCALE: HORIZ. - 5
VERT. - 2

GREENE & BRADFORD, INC.
OF SPRINGFIELD
CONSULTING ENGINEERS
TRANSPORTATION DIVISION
SPRINGFIELD, ILLINOIS 62707
PROFESSIONAL DESIGN FIRM 184.004920
PROFESSIONAL & STRUCTURAL ENGINEERING CORPORATION
(217) 782-2894, (217) 753-5237 FAX, E-MAIL: GBSPRINGFIELD@GBTRANS.COM

COMPUTER FILE NO.
XSSHT351.C 64

PROJECT: 01194_B_N
04/30/04-GSJ

E-XSEC 1:1 8/25/98

FAU RTE. 6108 (IL. RTE. 351) LA SALLE CO.

C:\Documents and Settings\...\XsectSht.dgn 10/26/2004 3:10:21 PM (bbc - * group)