DESIGN		
INT.	DATE	REASON

PLOTS & CHECKS			
INT.	DATE	NO.	REASON

CHECKS		
INT.	DATE	REASON

F. A. RTE.	SECTION	COUNTY	TOTAL SHEETS	SHEET NO
6108	(70XIN & TS-1	LA SALLE	460	418
STA. 261+50.00	TO STA. 261+75.00			
FED. ROAD DIST. NO.	ILLINOIS	FED. AID PROJECT		

CONTRACT NO. 86603

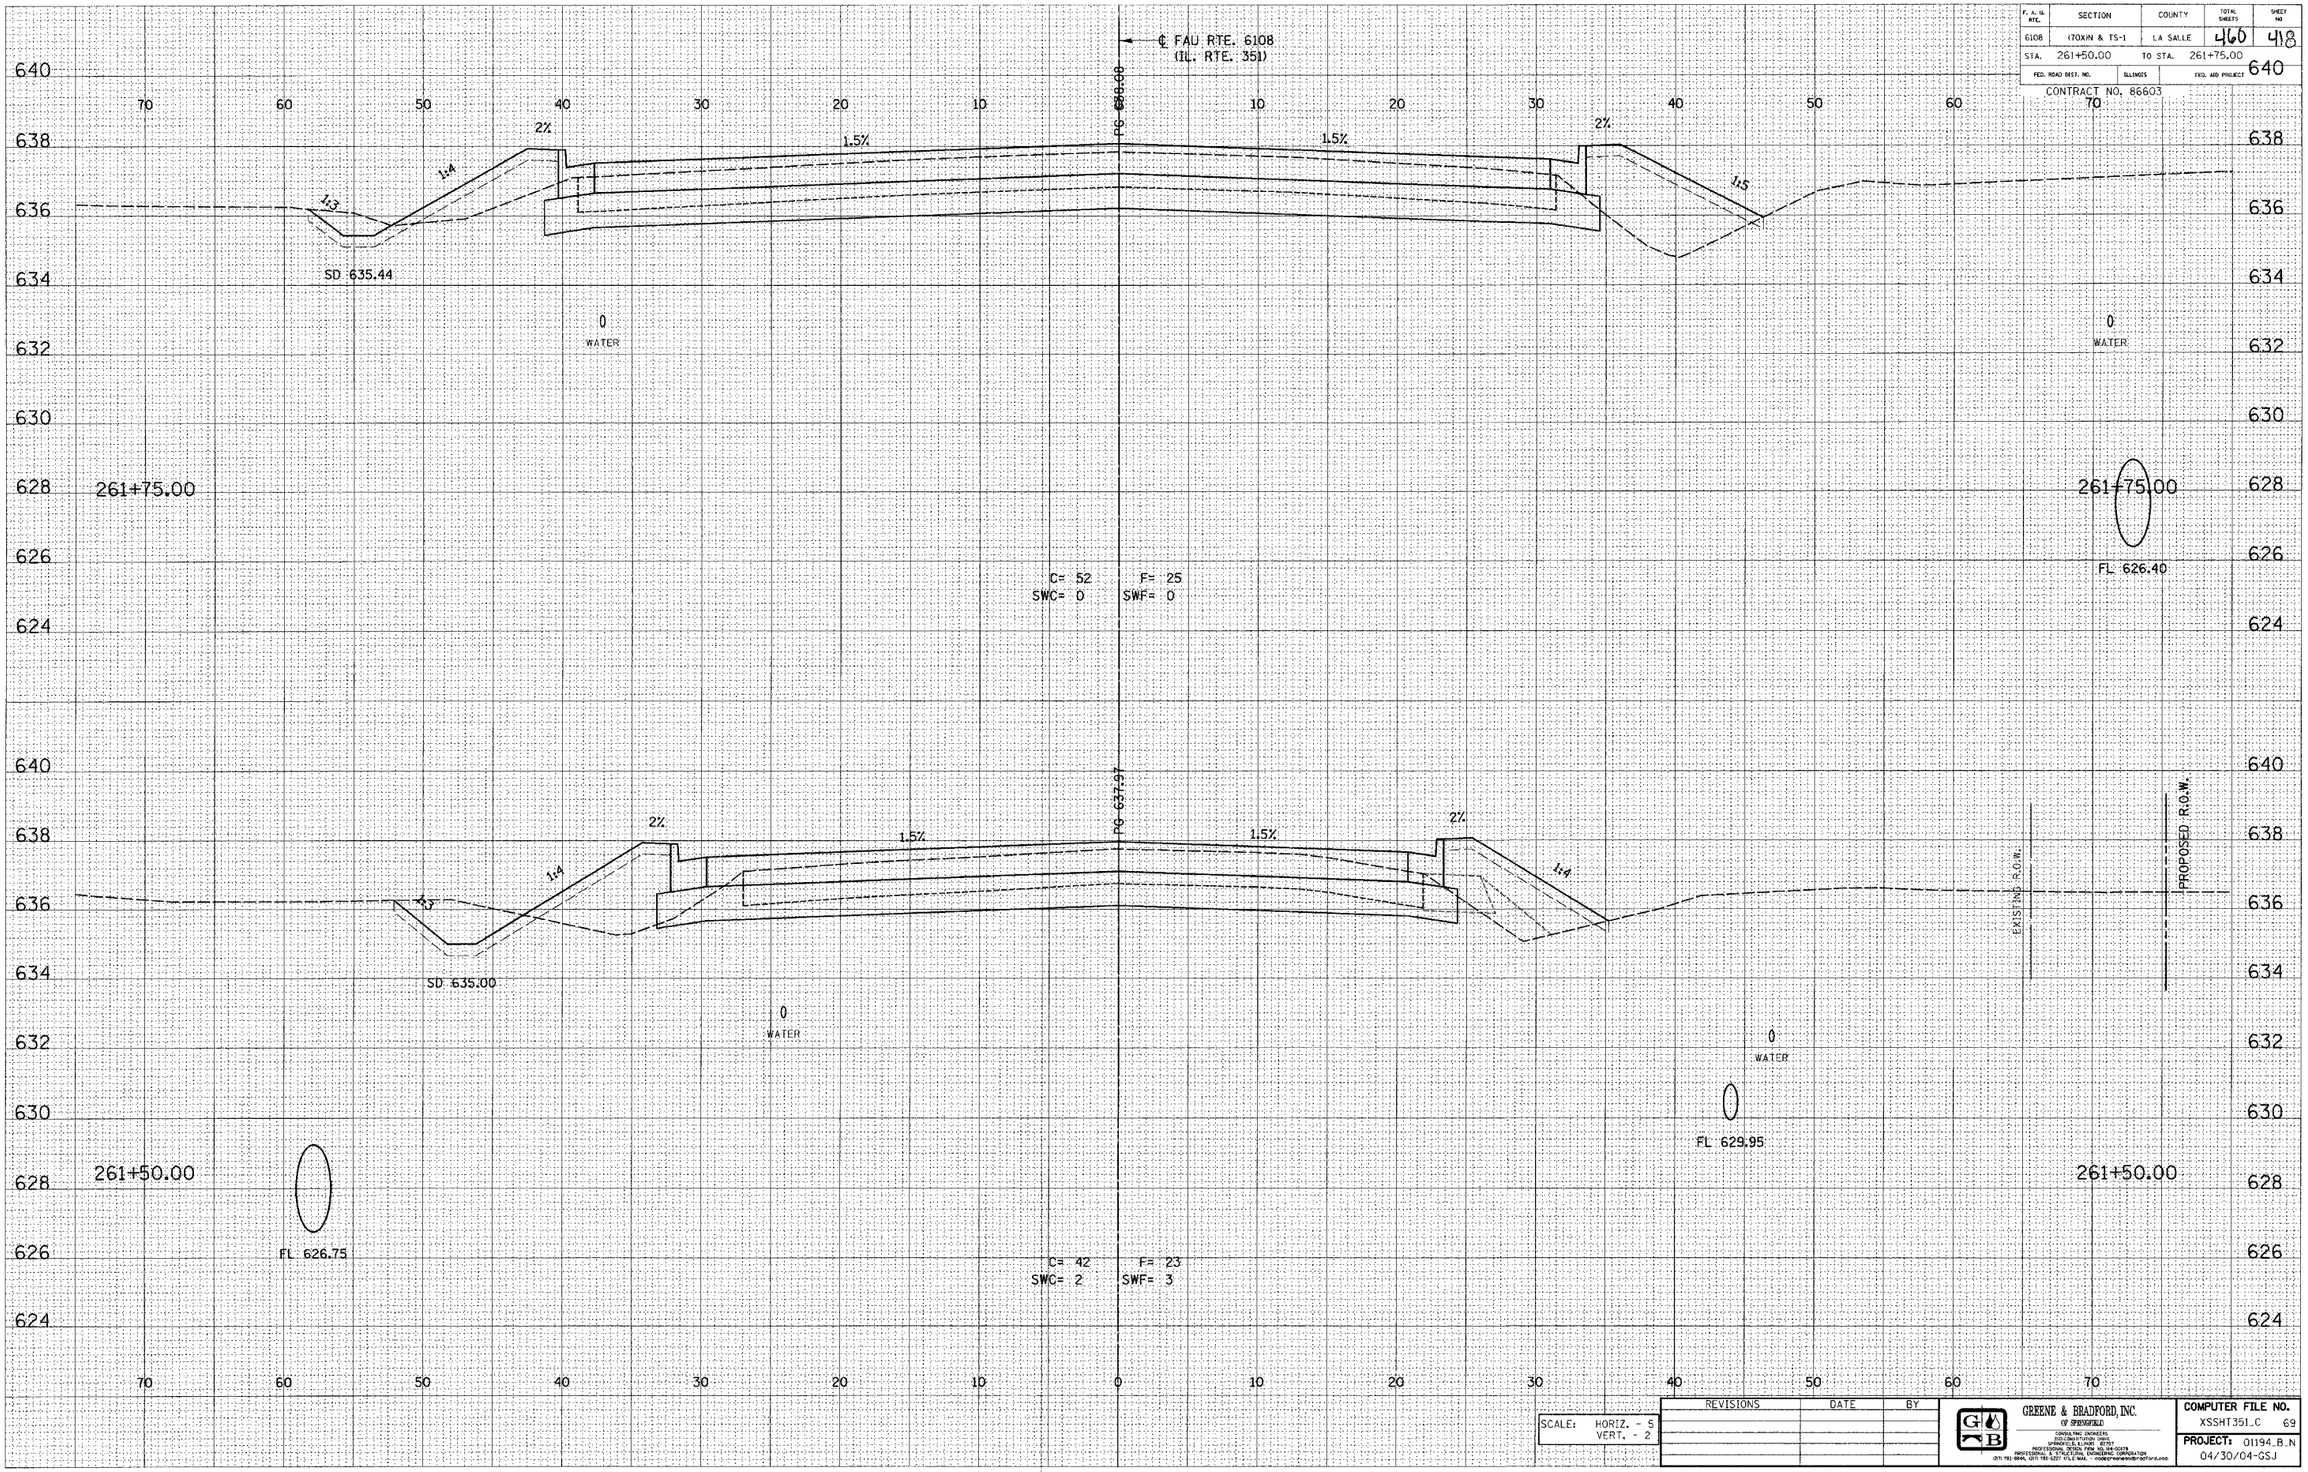

SCALE:	HORIZ. - 5
	VERT. - 2

REVISIONS	DATE	BY

GREENE & BRADFORD, INC.
OF SPRINGFIELD
CONSULTING ENGINEERS
2520 CONSTITUTION DRIVE
SPRINGFIELD, ILLINOIS 62702
P.O. BOX 19626 ZIP 62794-9626
PROFESSIONAL & STRUCTURAL ENGINEERING CORPORATION
(217) 793-8846, (217) 793-5227 TELE-FAX - mail@greenebradford.com

COMPUTER FILE NO.
XSSHT351_C 69

PROJECT: 01194_B_N
04/30/04-GSJ

E-XSEC 1:1 8/25/98

FAU RTE. 6108 (IL. RTE. 351) LA SALLE CO.