| DESIGN | | |
|---|---|---|
| INT. | DATE | REASON |
| | | |

| FINAL SURVEY | BY | DATE |
|---|---|---|
| NOTE BOOK | SURVEYED | |
| NO. | PLOTTED | |
| | TEMPLATE | |
| | AREAS CHECKED | |

| PLOTS & CHECKS | | | |
|---|---|---|---|
| INT. | DATE | NO. | REASON |
| | | | |

| ORIGINAL SURVEY | BY | DATE |
|---|---|---|
| NOTE BOOK | SURVEYED | |
| NO. | PLOTTED | |
| | TEMPLATE | |
| | AREAS CHECKED | |

| CHECKS | | |
|---|---|---|
| INT. | DATE | REASON |
| | | |

| F. A. U. RTE. | SECTION | COUNTY | TOTAL SHEETS | SHEET NO |
|---|---|---|---|---|
| 6108 | (70XIN & TS-1 | LA SALLE | 460 | 419 |
| STA. 262+00.00 | | TO STA. 262+30.70 | | |
| FED. ROAD DIST. NO. | ILLINOIS | FED. AID PROJECT | | |

CONTRACT NO. 86603

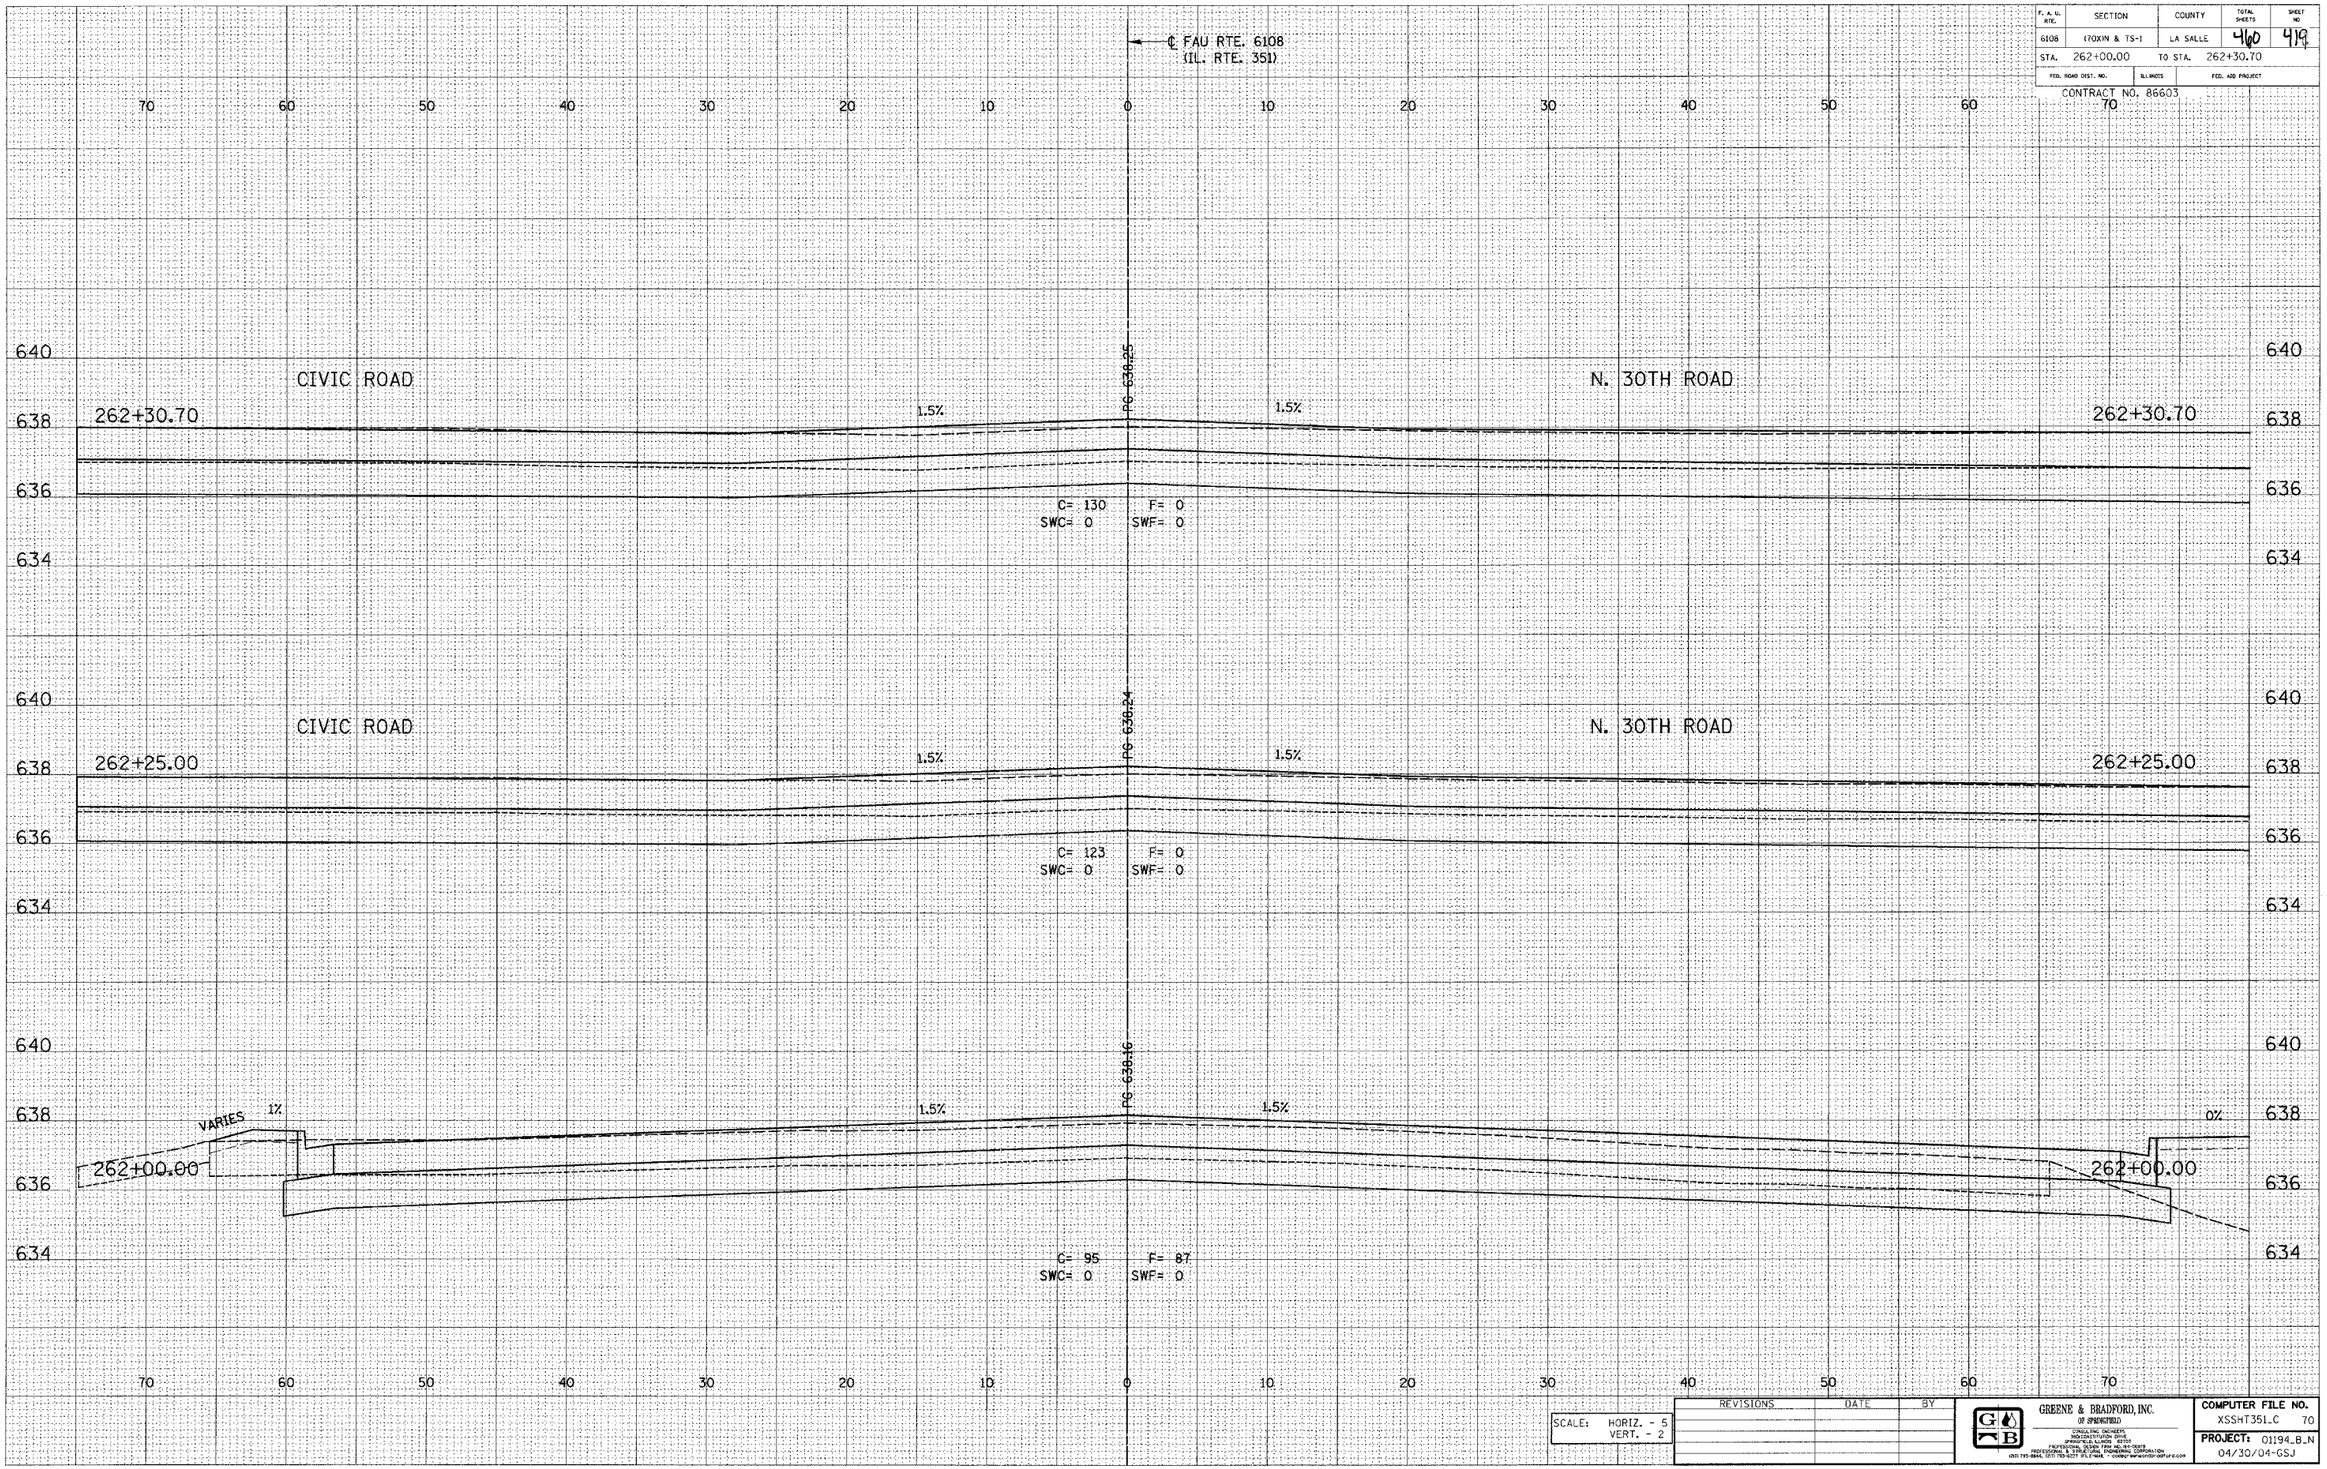


| REVISIONS | DATE | BY |
|---|---|---|
| | | |

SCALE: HORIZ. - 5
VERT. - 2


GREENE & BRADFORD, INC.
OF SPRINGFIELD
CONSULTING ENGINEERS
900 CONSTITUTION DRIVE
SPRINGFIELD, ILLINOIS 62703
P.O. BOX 19245, 62794-9245
PROFESSIONAL & STRUCTURAL ENGINEERING CORPORATION
(217) 793-3866, (217) 793-3877 (FAX) E-MAIL - CONTACT INFO@GBF-GBF.US.E.COM


COMPUTER FILE NO.
XSSHT351_C 70

PROJECT: 01194_B_N
04/30/04-GSJ

E-XSEC 1:1 8/25/98

FAU RTE. 6108 (IL. RTE. 351) LA SALLE CO.


J:\01194_B_N\Revision\394c.dgn 12/29/2004 3:07:27 PM User = gregl