DESIGN		
INT.	DATE	REASON

FINAL SURVEY?	BY	DATE
NOTE BOOK	SURVEYED	
NO.	PLOTTED	
	FINALIZE	
	AREAS	
	AREAS CHECKED	

PLOTS & CHECKS			
INT.	DATE	NO.	REASON

ORIGINAL SURVEY	BY	DATE
NOTE BOOK	SURVEYED	
NO.	PLOTTED	
	FINALIZE	
	AREAS	
	AREAS CHECKED	

CHECKS		
INT.	DATE	REASON

F. A. U. RTE.	SECTION	COUNTY	TOTAL SHEETS	SHEET NO.
6108	(70)XIN & TS-1	LA SALLE	460	420
STA. 262+50.00	TO STA. 263+00.00			
FED. ROAD DIST. NO.	ILLINOIS	FED. AID PROJECT		

CONTRACT NO. 86603

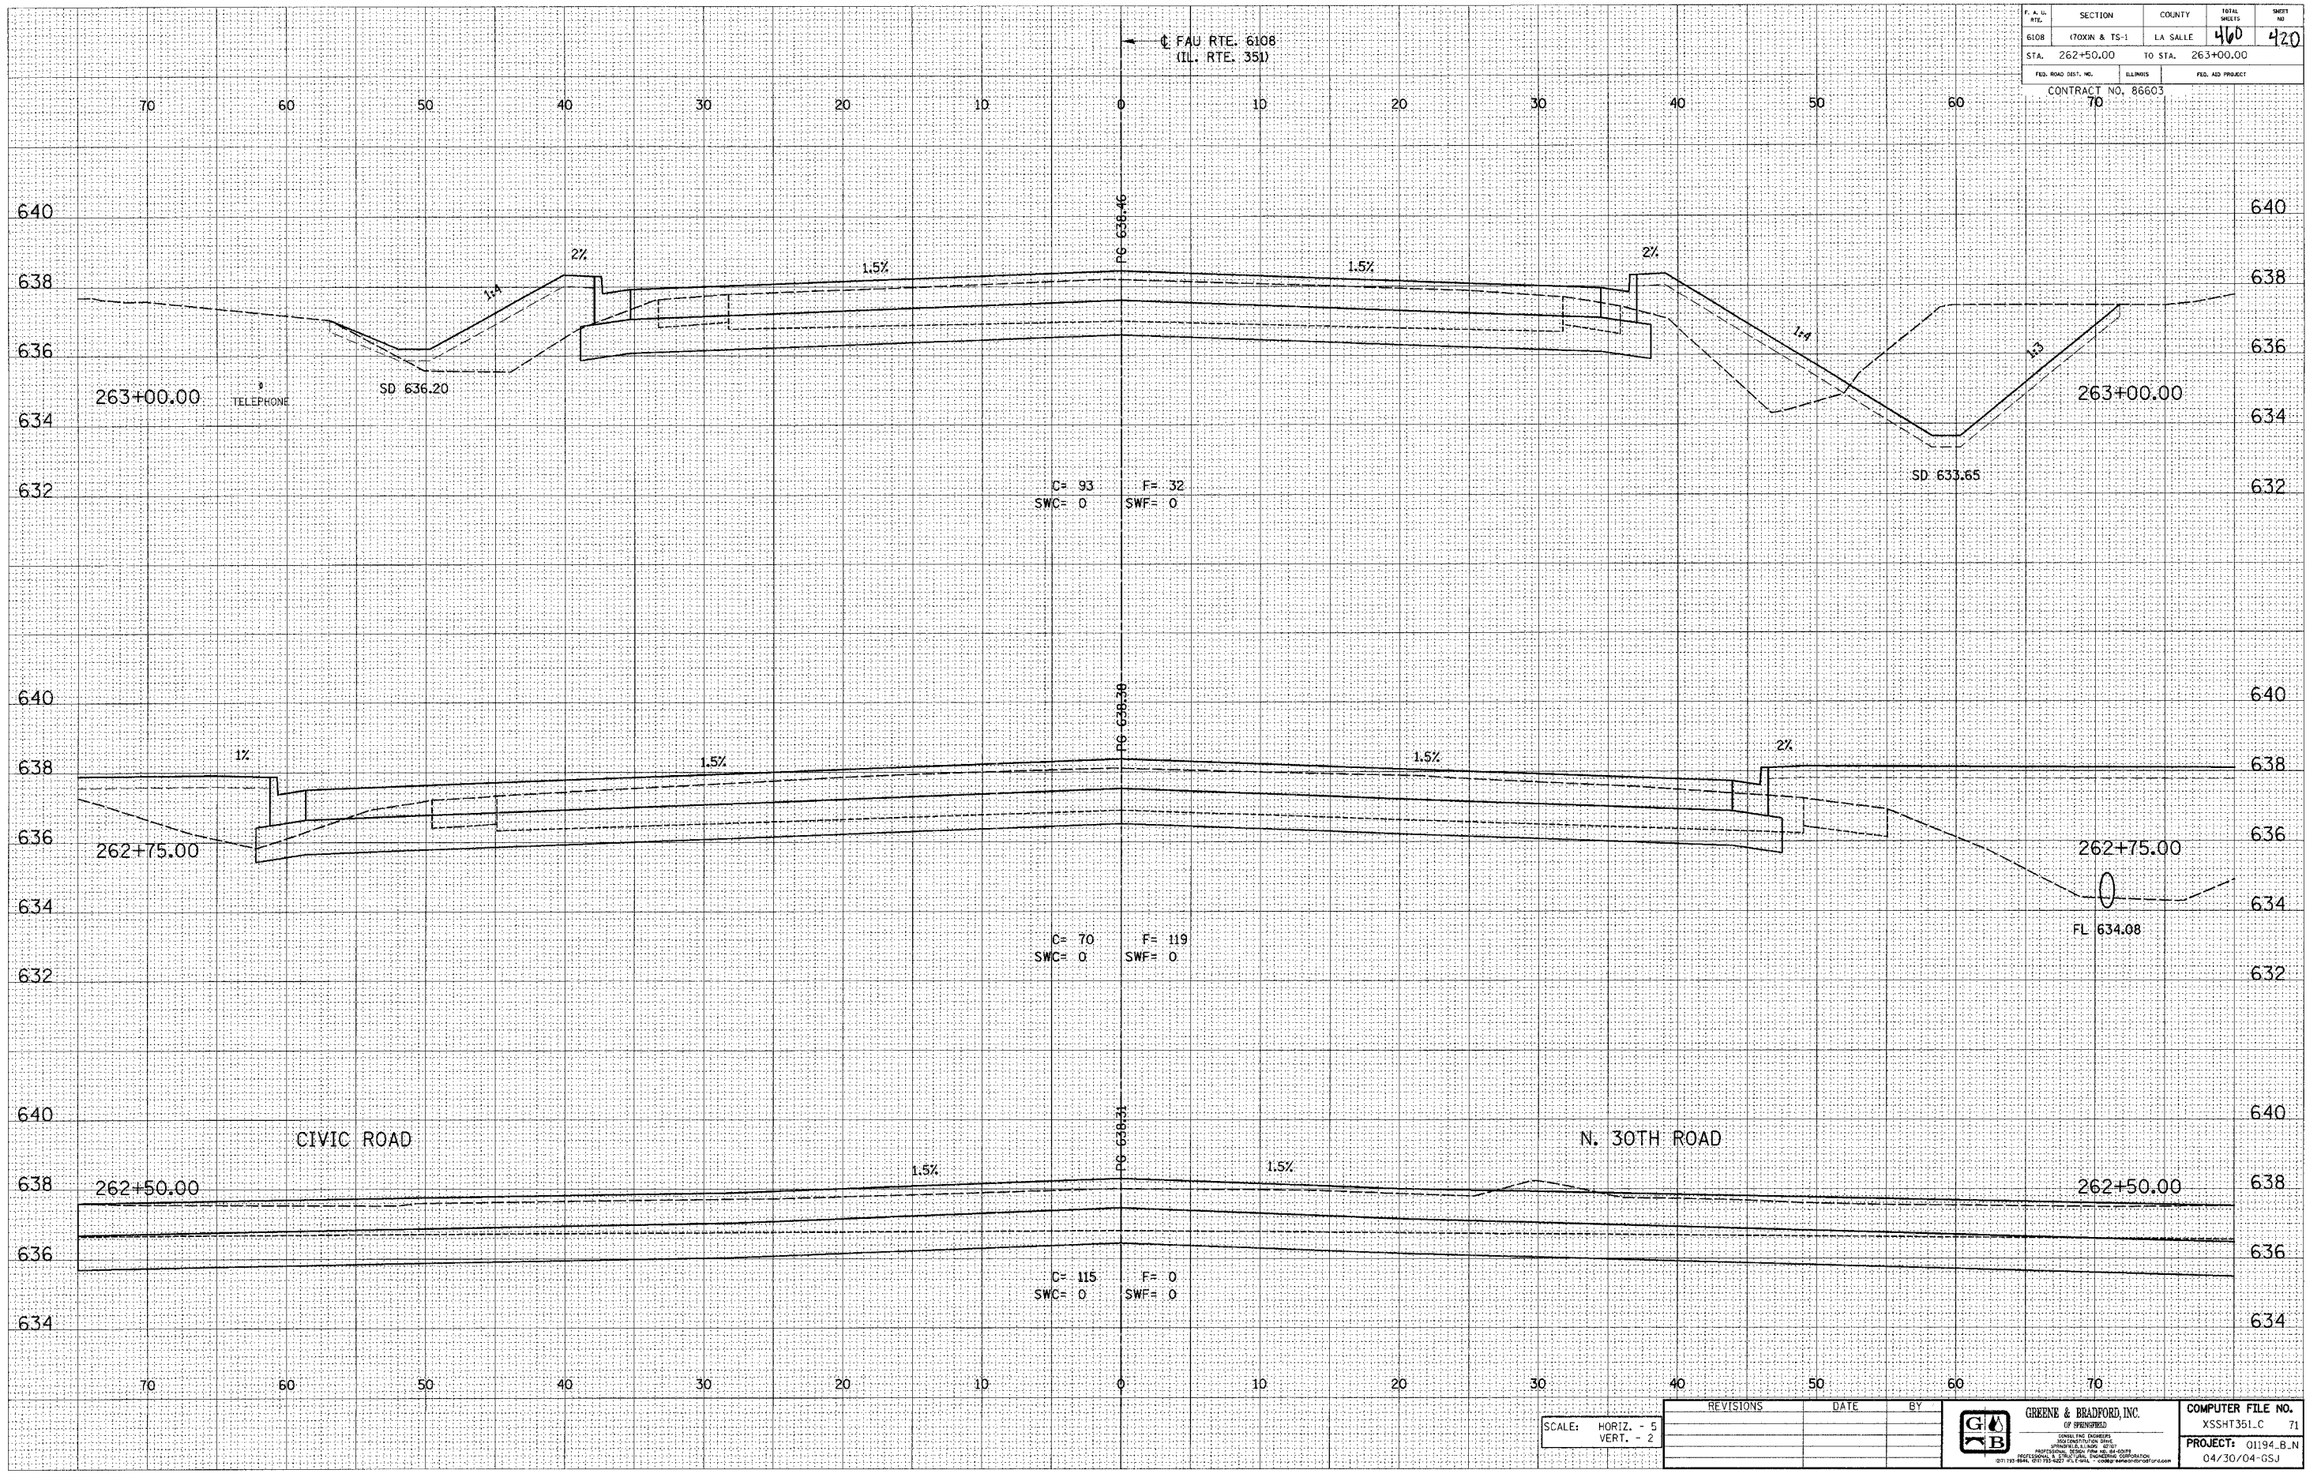

SCALE:	HORIZ. - 5
	VERT. - 2

REVISIONS	DATE	BY

GREENE & BRADFORD, INC.
OF SPRINGFIELD
CONSULTING ENGINEERS
1504 CONSTITUTION DRIVE
SPRINGFIELD, ILLINOIS 62703
PROFESSIONAL DESIGN FIRM - 184-000511
PROFESSIONAL LAND SURVEYING CORPORATION
(217) 787-8846, (217) 793-9027 (FAX) E-MAIL - GBINFO@GBSPI.COM

COMPUTER FILE NO.	
XSSHT351_C	71
PROJECT:	01194_B_N
04/30/04-GSJ	

E-XSEC 1:1 8/25/98

FAU RTE. 6108 (IL. RTE. 351) LA SALLE CO.