F. A. I. RTE.	SECTION	COUNTY	TOTAL SHEETS	SHEET NO
6108	(70)(IN & TS-1	LA SALLE	460	425
STA. 49+25.00	TO STA. 49+75.00			
FED. ROAD DIST. NO.	ILLINOIS	FED. AID PROJECT		

CONTRACT NO. 86603

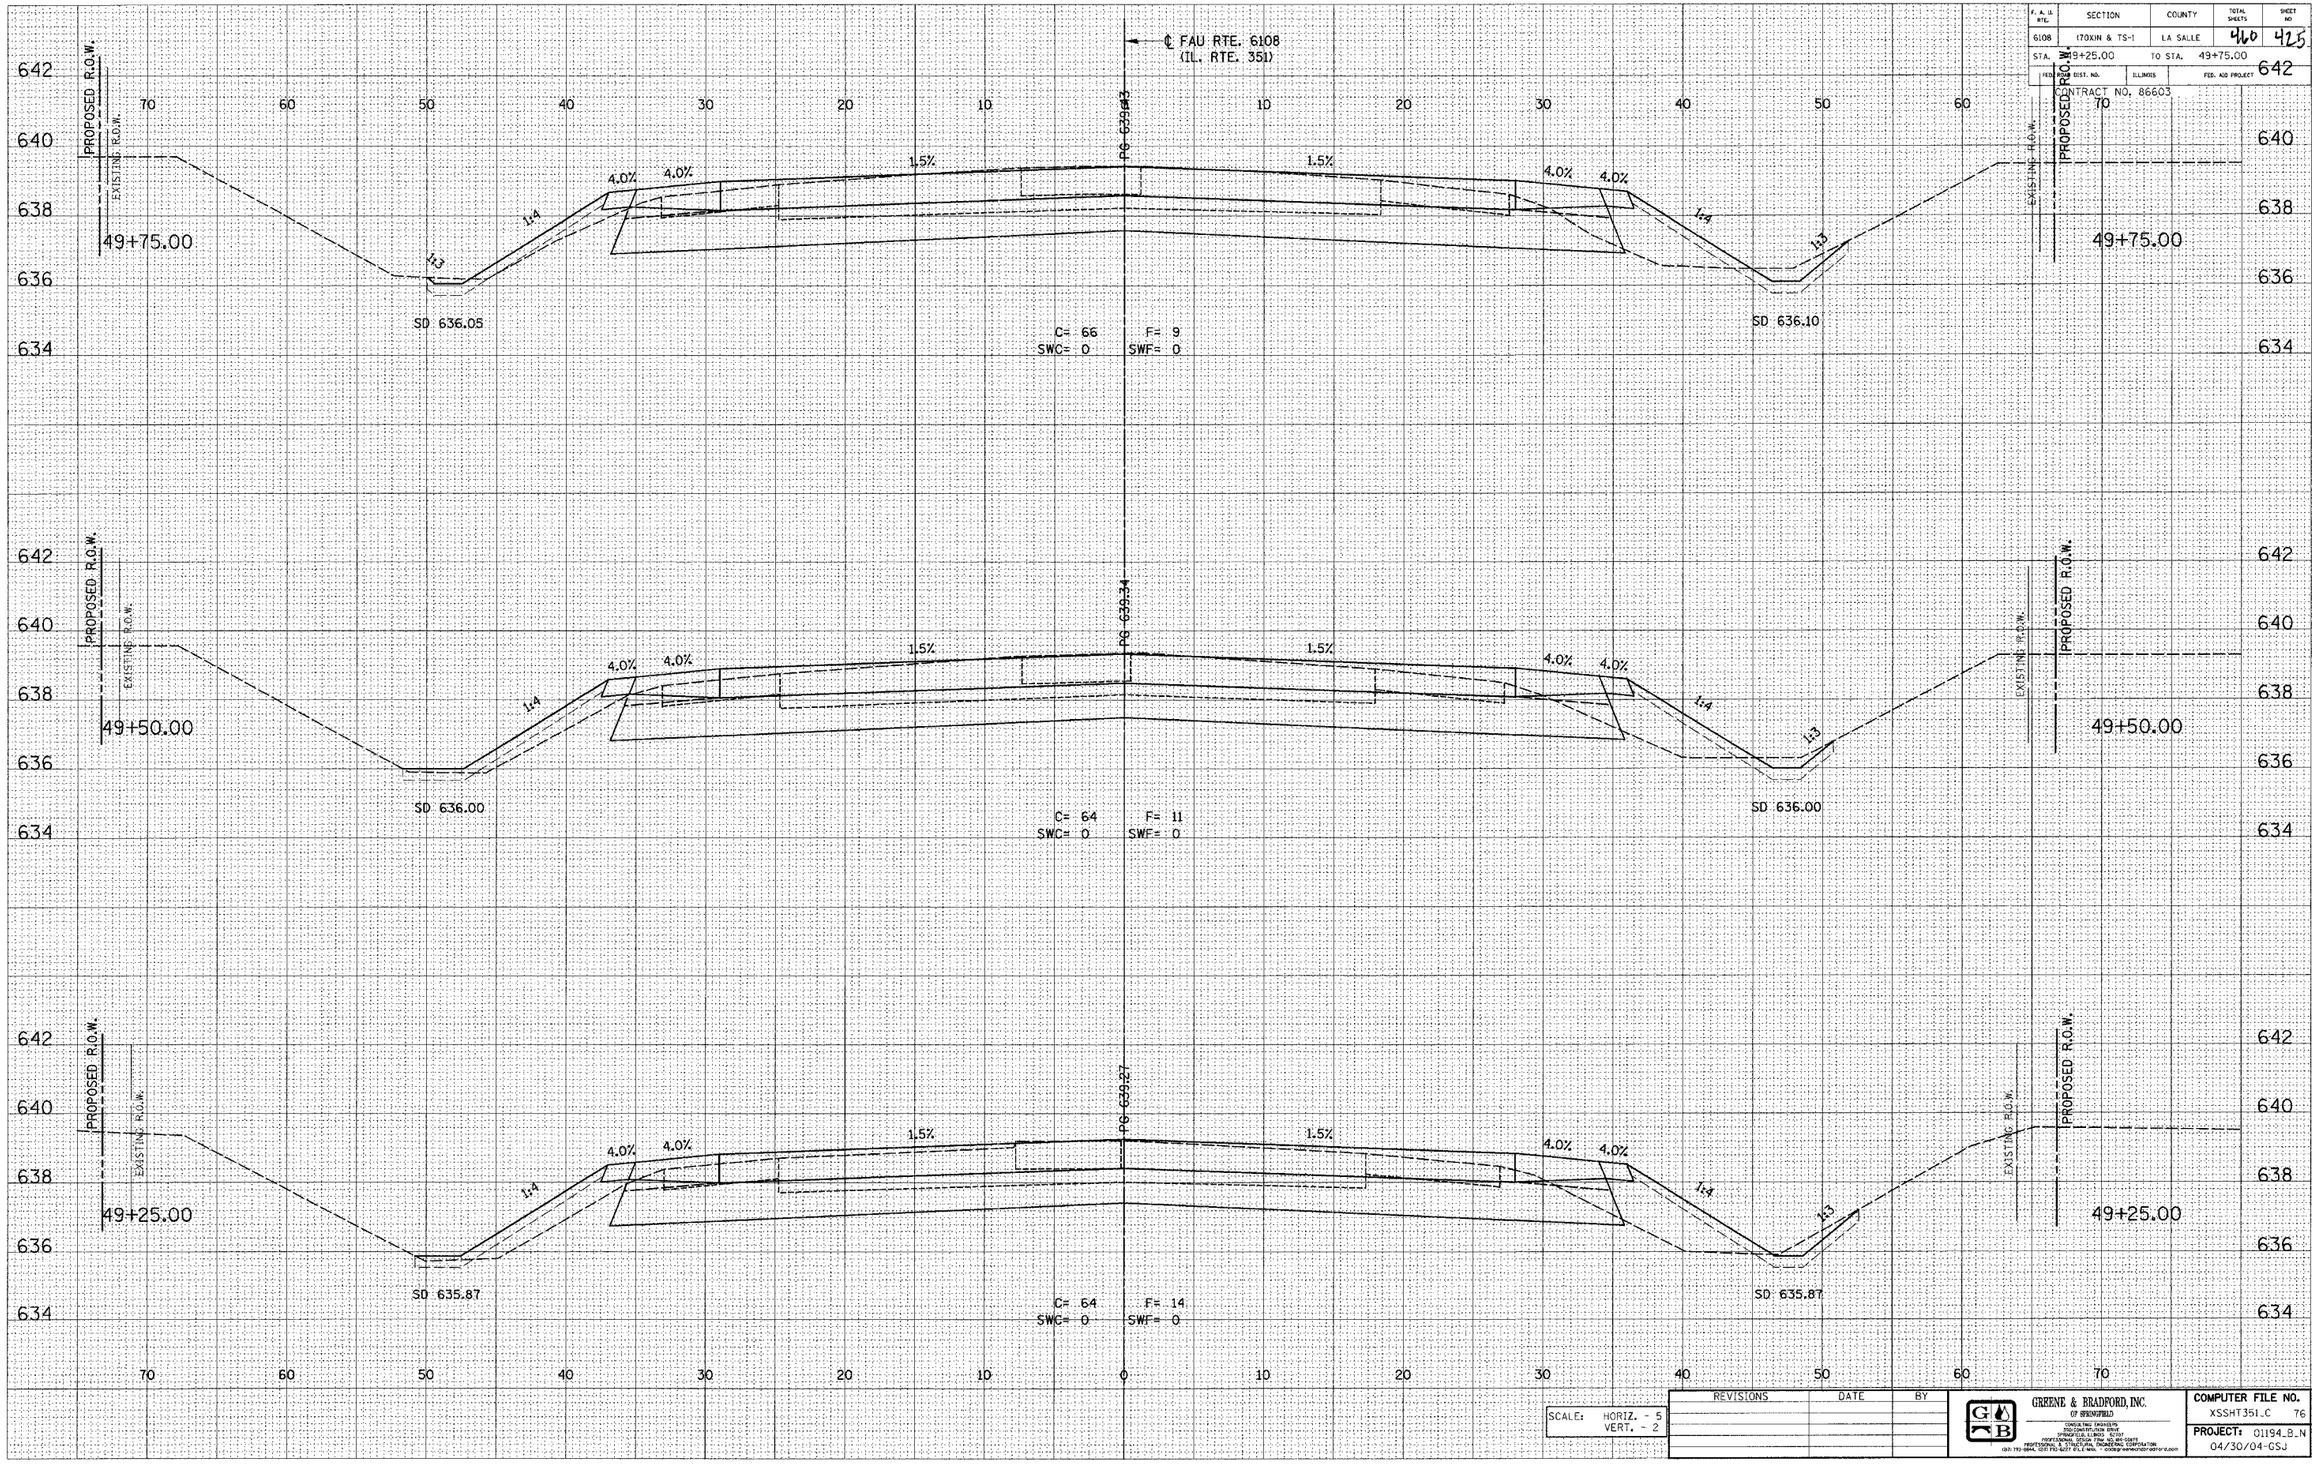

DESIGN

INT.	DATE	REASON

FINAL SURVEY — NOTE BOOK — NO. — SURVEYED — PLOTTED — TEMPLATE — AREAS — AREAS CHECKED — BY — DATE

PLOTS & CHECKS

INT.	DATE	NO.	REASON

ORIGINAL SURVEY — NOTE BOOK — NO. — SURVEYED — PLOTTED — TEMPLATE — AREAS — AREAS CHECKED — BY — DATE

CHECKS

INT.	DATE	REASON

SCALE: HORIZ. - 5
VERT. - 2

REVISIONS	DATE	BY

GREENE & BRADFORD, INC.
OF SPRINGFIELD
CONSULTING ENGINEERS
3511 CONSTITUTION DRIVE
SPRINGFIELD, ILLINOIS 62707
PROFESSIONAL DESIGN, PLANS AND COSTS
PREPARED FOR HIGHWAY CONSTRUCTION
(217) 793-0844, (217) 793-9277 (FAX) e-MAIL - GGB@greenebradford.com

COMPUTER FILE NO.
XSSHT351_C 76

PROJECT: 01194_B_N
04/30/04-GSJ

E-XSEC 1:1 8/25/98

FAU RTE. 6108 (IL. RTE. 351) LA SALLE CO.

J:\DGN\PRT\EXSHT351C.PRT 10/26/2004 8:22:21 PM User - jpaci