DESIGN		
INT.	DATE	REASON

ORIGINAL SURVEY / FINAL SURVEY	BY	DATE
NOTE BOOK		
NO.		
	SURVEYED	
	PLOTTED	
	TEMPLATE	
	TABLES	
	AREAS CHECKED	

PLOTS & CHECKS		
INT.	DATE	NO. REASON

CHECKS		
INT.	DATE	REASON

F. A. U. RTE.	SECTION	COUNTY	TOTAL SHEETS	SHEET NO
6108	(7)IXIN & TS-1	LA SALLE	46	43
STA. 45+25.00		TO STA. 45+75.00		
FED. ROAD DIST. NO.	ILLINOIS	FED. AID PROJECT		

CONTRACT NO. 86603

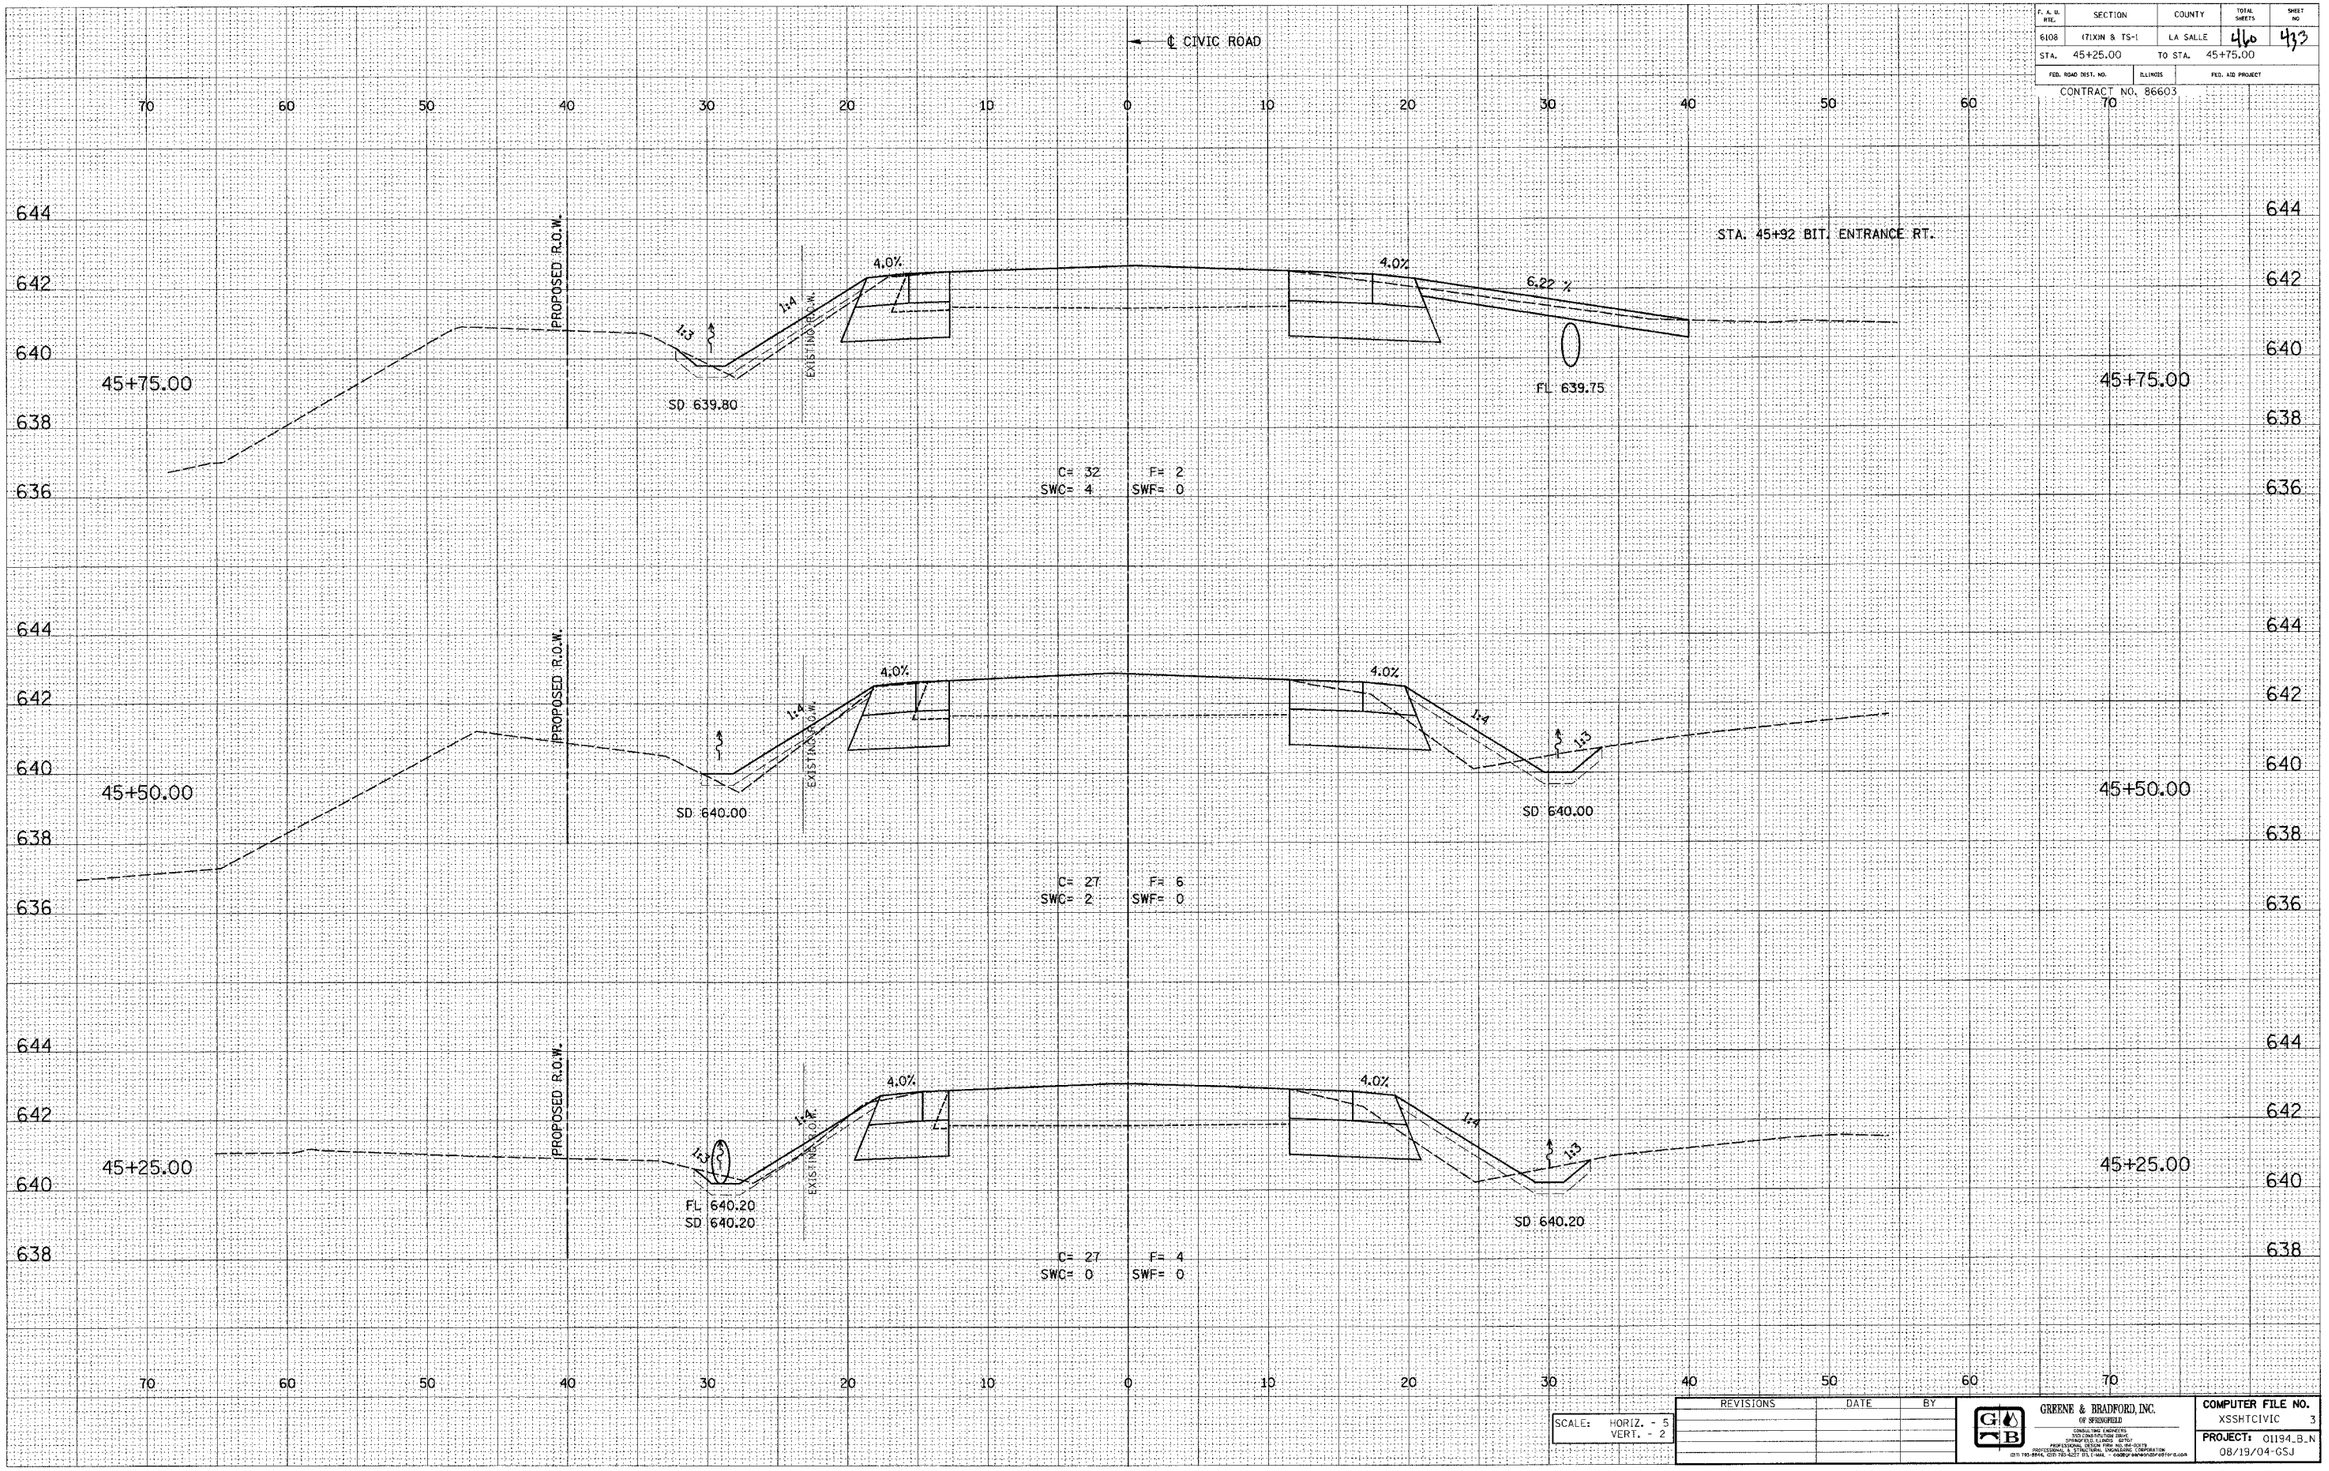

SCALE: HORIZ. - 5
VERT. - 2

REVISIONS	DATE	BY

GREENE & BRADFORD, INC.
OF SPRINGFIELD
CONSULTING ENGINEERS
2200 SOUTH 9TH STREET
SPRINGFIELD, ILLINOIS 62703
PROFESSIONAL DESIGN FIRM NO. 184-001029
PROFESSIONAL SERVICE CORPORATION
(217) 753-8944, (217) 753-8277 (FAX), e-mail: gbsp@greenebradford.com

COMPUTER FILE NO.
XSSHTCIVIC 3
PROJECT: 01194_B_N
08/19/04-GSJ

E-XSEC 1:1 8/25/98

CIVIC ROAD - LA SALLE CO.