DESIGN		
INT.	DATE	REASON

DATE		
BY		
SURVEYED		
PLOTTED		
TEMPLATE		
AREAS CHECKED		
FINAL SURVEY	NOTE BOOK	
	NO.	

PLOTS & CHECKS			
INT.	DATE	NO.	REASON

DATE		
BY		
SURVEYED		
PLOTTED		
TEMPLATE		
AREAS CHECKED		
ORIGINAL SURVEY	NOTE BOOK	
	NO.	

CHECKS		
INT.	DATE	REASON

F. A. U. RTE.	SECTION	COUNTY	TOTAL SHEETS	SHEET NO
6108	(71)KIN & TS-1	LA SALLE	460	471
STA.	48+00.00	TO STA.	48+50.00	
FED. ROAD DIST. NO.	ILLINOIS	FED. AID PROJECT		

CONTRACT NO. 86603

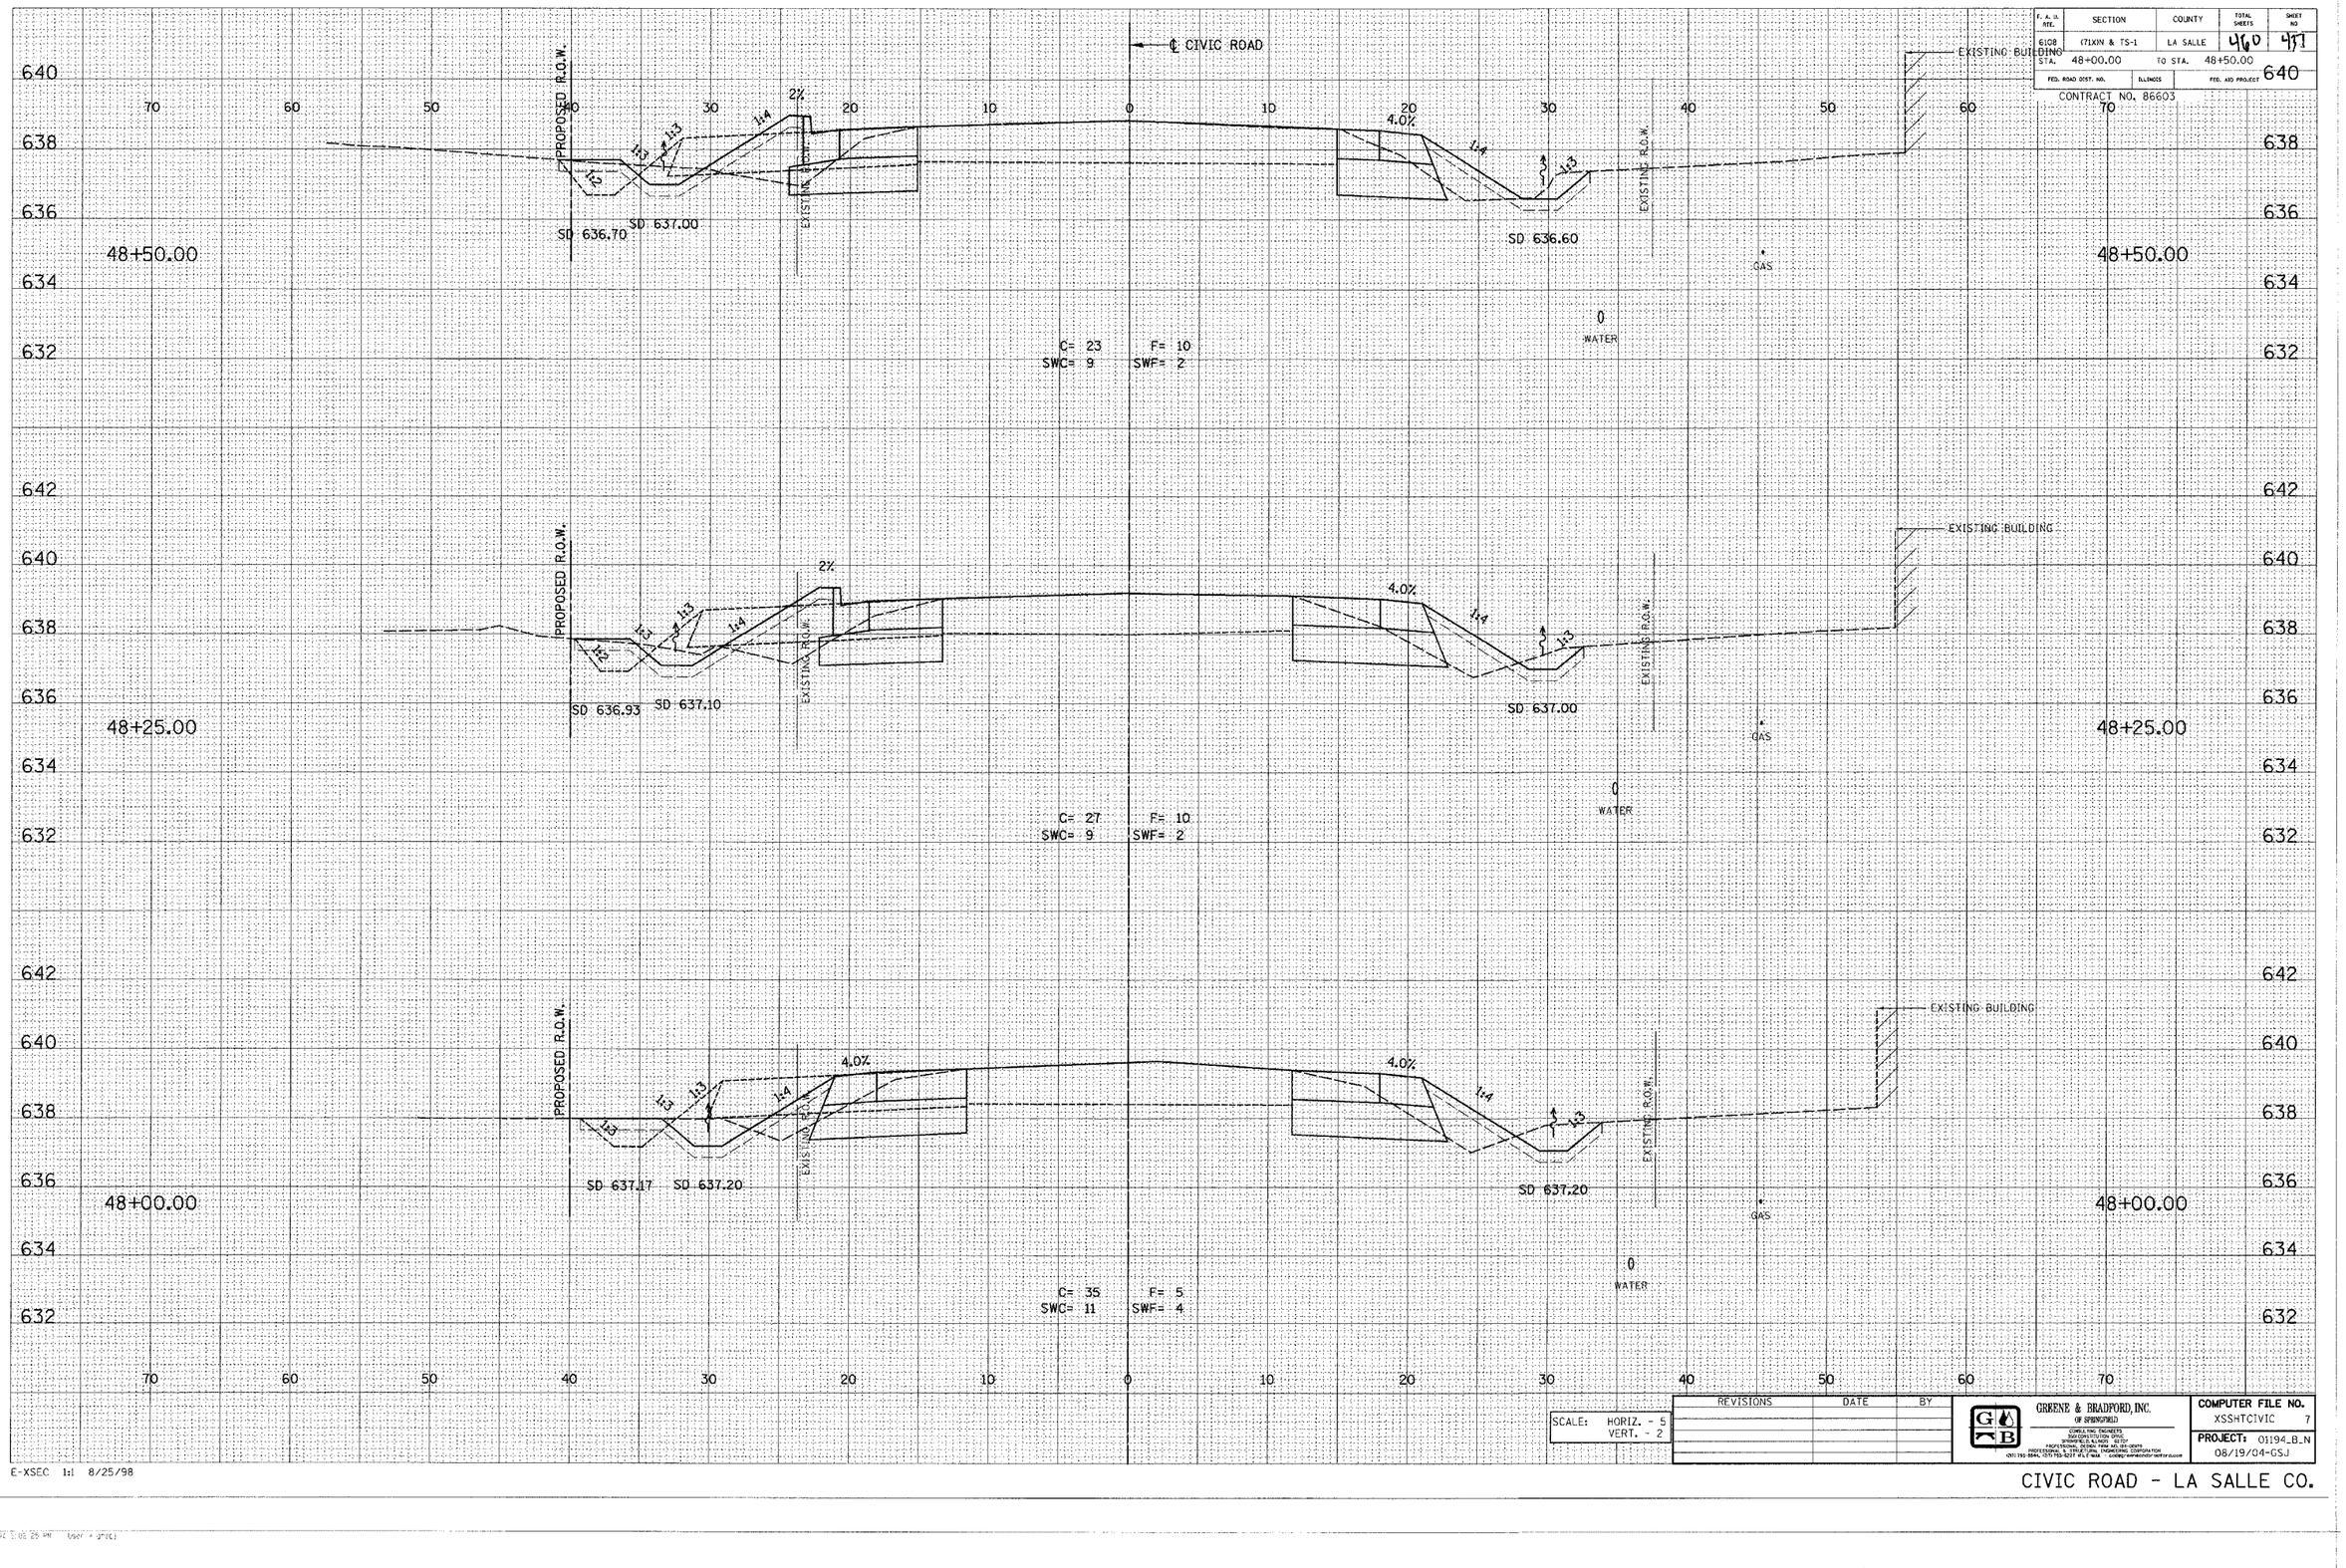

SCALE: HORIZ. - 5
VERT. - 2

REVISIONS	DATE	BY

GREENE & BRADFORD, INC.
OF SPRINGFIELD
CONSULTING ENGINEERS
2200 SOUTH 9TH STREET
SPRINGFIELD, ILLINOIS 62703
PROFESSIONAL DESIGN FIRM NO. 184-000975
PROFESSIONAL SURVEYING CORPORATION
(217) 782-2864, (217) 753-5237 (FAX) (TDD) WWW.GBSPRINGFIELD.COM

COMPUTER FILE NO.
XSSHTCIVIC 7

PROJECT: 01194_B_N
08/19/04-GSJ

E-XSEC 1:1 8/25/98

CIVIC ROAD - LA SALLE CO.