DESIGN		
INT.	DATE	REASON

FINAL SURVEY		
NOTE BOOK	SURVEYED	BY
NO.	PLOTTED	DATE
	CHECKED	
	AREAS	
	AREAS CHECKED	

PLOTS & CHECKS			
INT.	DATE	NO.	REASON

ORIGINAL SURVEY		
NOTE BOOK	SURVEYED	BY
NO.	PLOTTED	DATE
	CHECKED	
	AREAS	
	AREAS CHECKED	

CHECKS		
INT.	DATE	REASON

F. A. Rte.	SECTION	COUNTY	TOTAL SHEETS	SHEET NO
6108	(7)X(N & TS-1	LA SALLE	460	458
STA. 54+00.00	TO STA. 51+00.00			
FED. ROAD DIST. NO.	ILLINOIS	FED. AID PROJECT		

CONTRACT NO. 86603

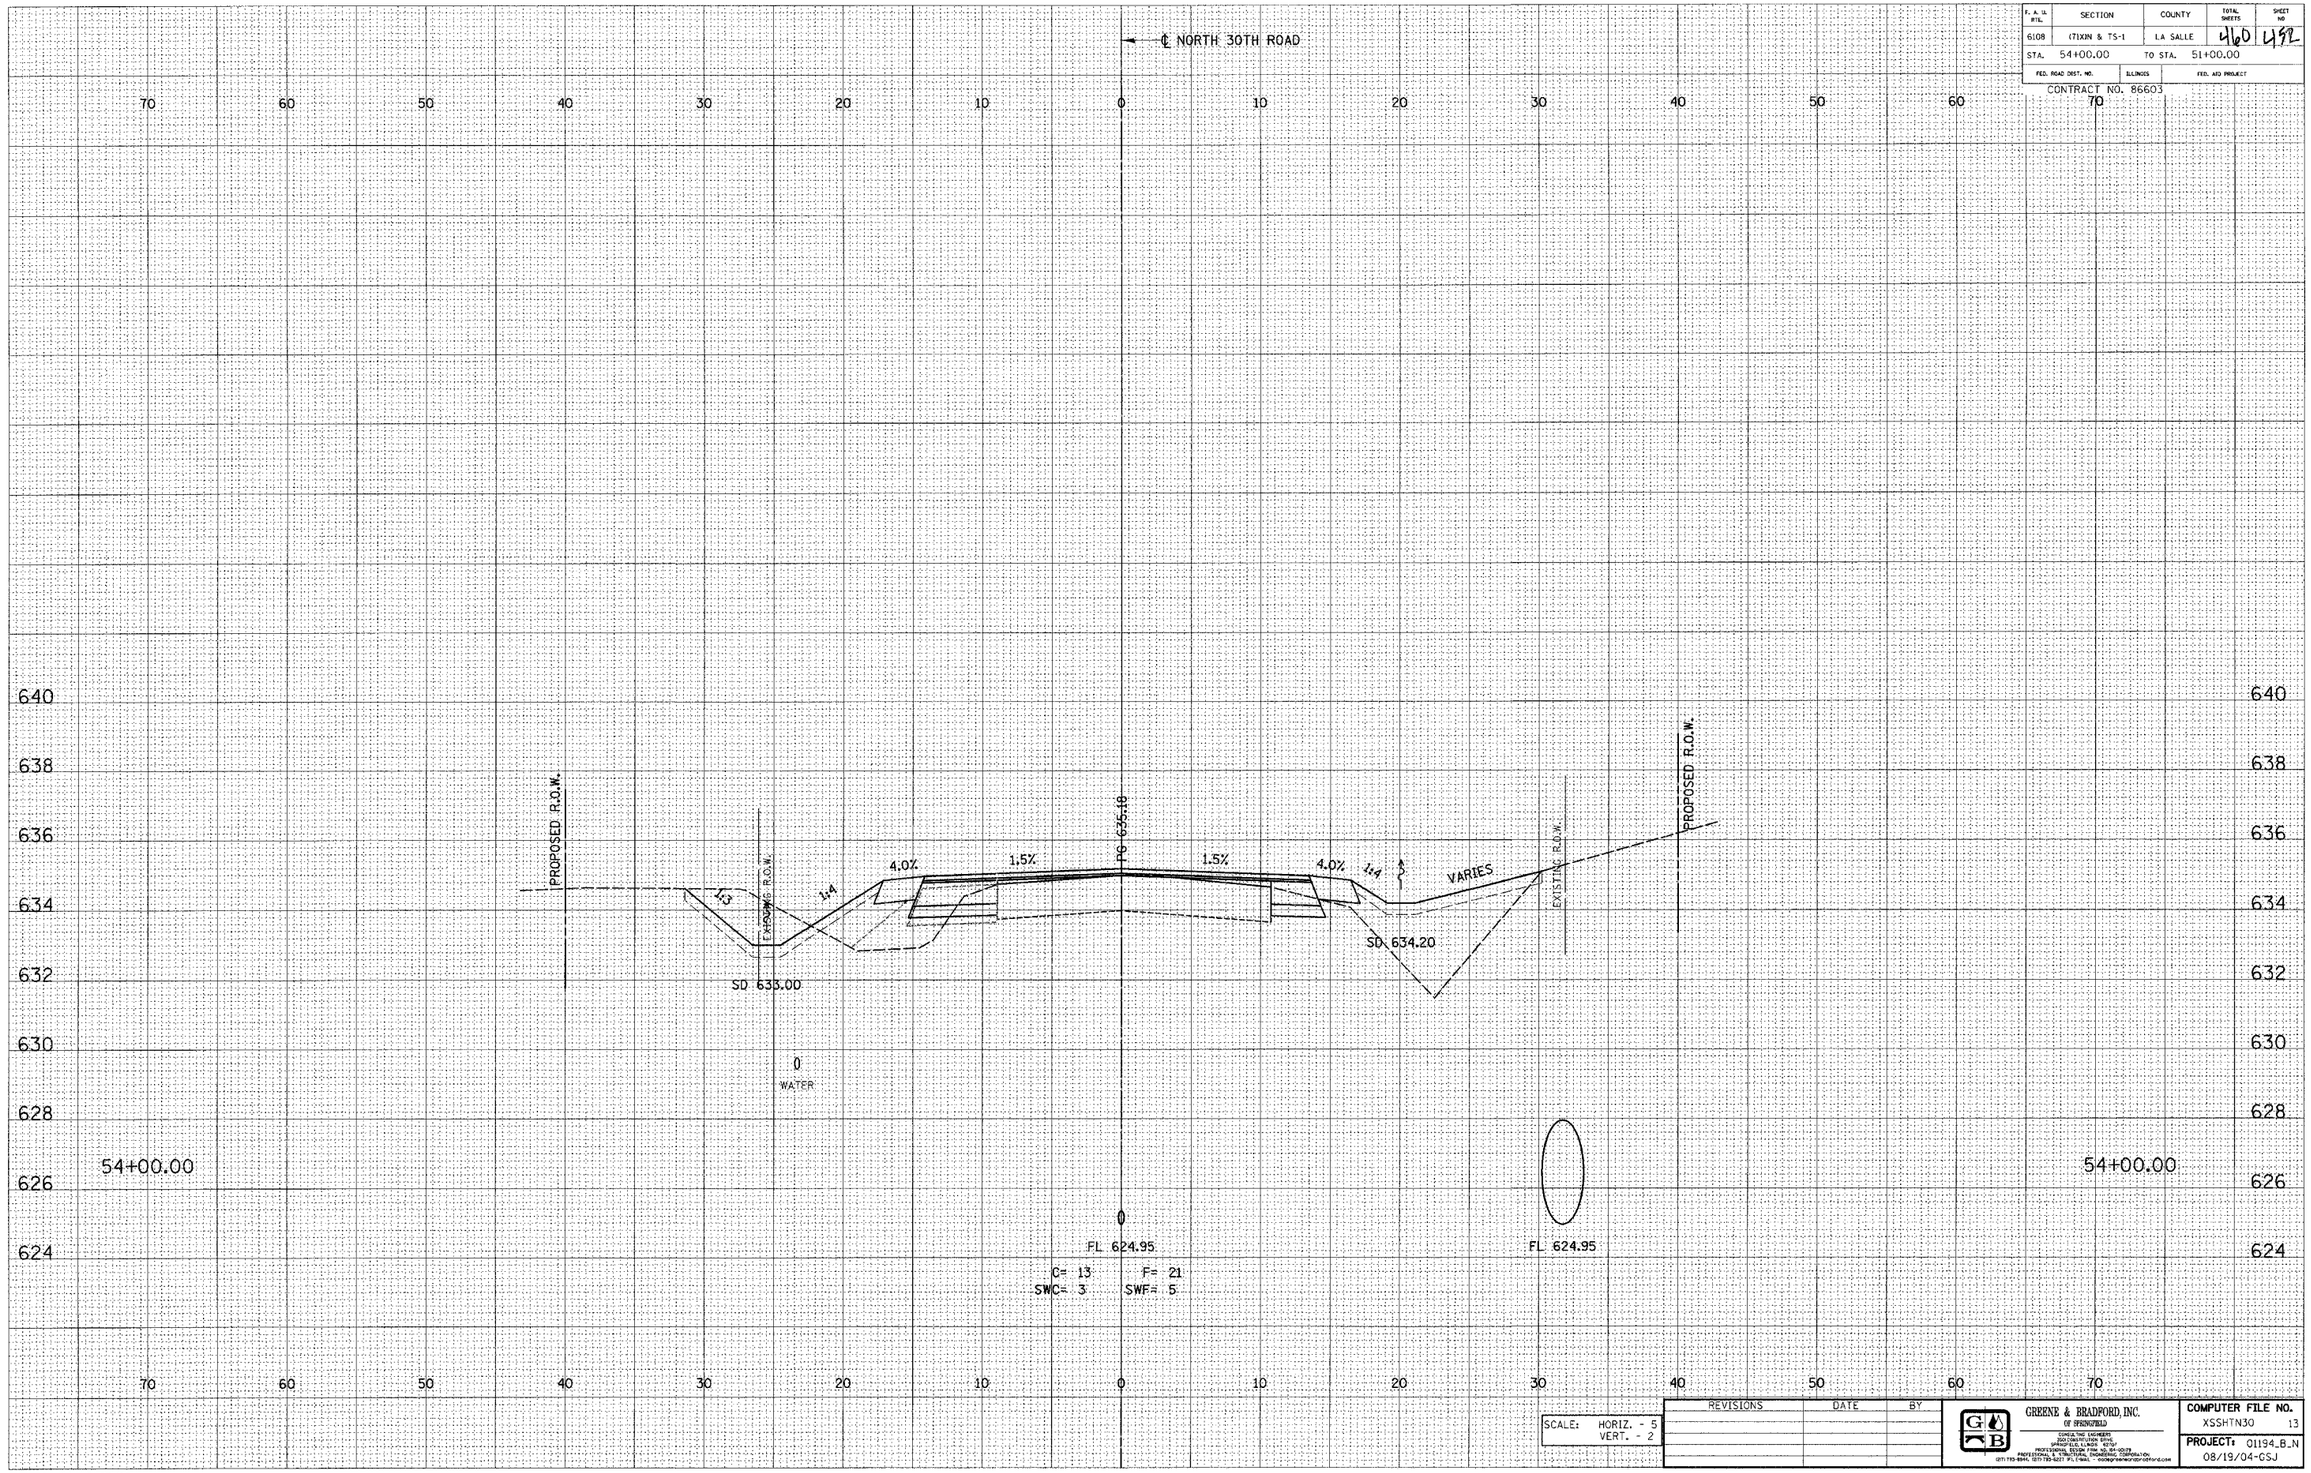

SCALE:	HORIZ. - 5
	VERT. - 2

REVISIONS	DATE	BY

GREENE & BRADFORD, INC.
OF SPRINGFIELD
CONSULTING ENGINEERS
3500 DISTRIBUTION DRIVE
SPRINGFIELD, ILLINOIS 62704-5023
PROFESSIONAL & STRUCTURAL ENGINEERING CORPORATION
(217) 793-8841, (217) 793-9277 FAX E-MAIL - esdept@greenebradford.com

COMPUTER FILE NO.
XSSHTN30 13

PROJECT: 01194_B_N
08/19/04-GSJ

E-XSEC 1:1 8/25/98

NORTH 30TH ROAD - LA SALLE CO.