DESIGN		
INT.	DATE	REASON

FINAL SURVEY		
NOTE BOOK	SURVEYED	BY
NO.	PLOTTED	
	TEMPLATE	
	AREAS CHECKED	DATE

PLOTS & CHECKS			
INT.	DATE	NO.	REASON

ORIGINAL SURVEY		
NOTE BOOK	SURVEYED	BY
NO.	PLOTTED	
	TEMPLATE	
	AREAS CHECKED	DATE

CHECKS		
INT.	DATE	REASON

F. A. U. RTE.	SECTION	COUNTY	TOTAL SHEETS	SHEET NO
6108	(71)(N) & TS-1	LA SALLE	460	453
STA. 54+25.00	TO STA. 54+50.00			
FED. ROAD DIST. NO.	ILLINOIS	FED. AID PROJECT		

CONTRACT NO. 86603

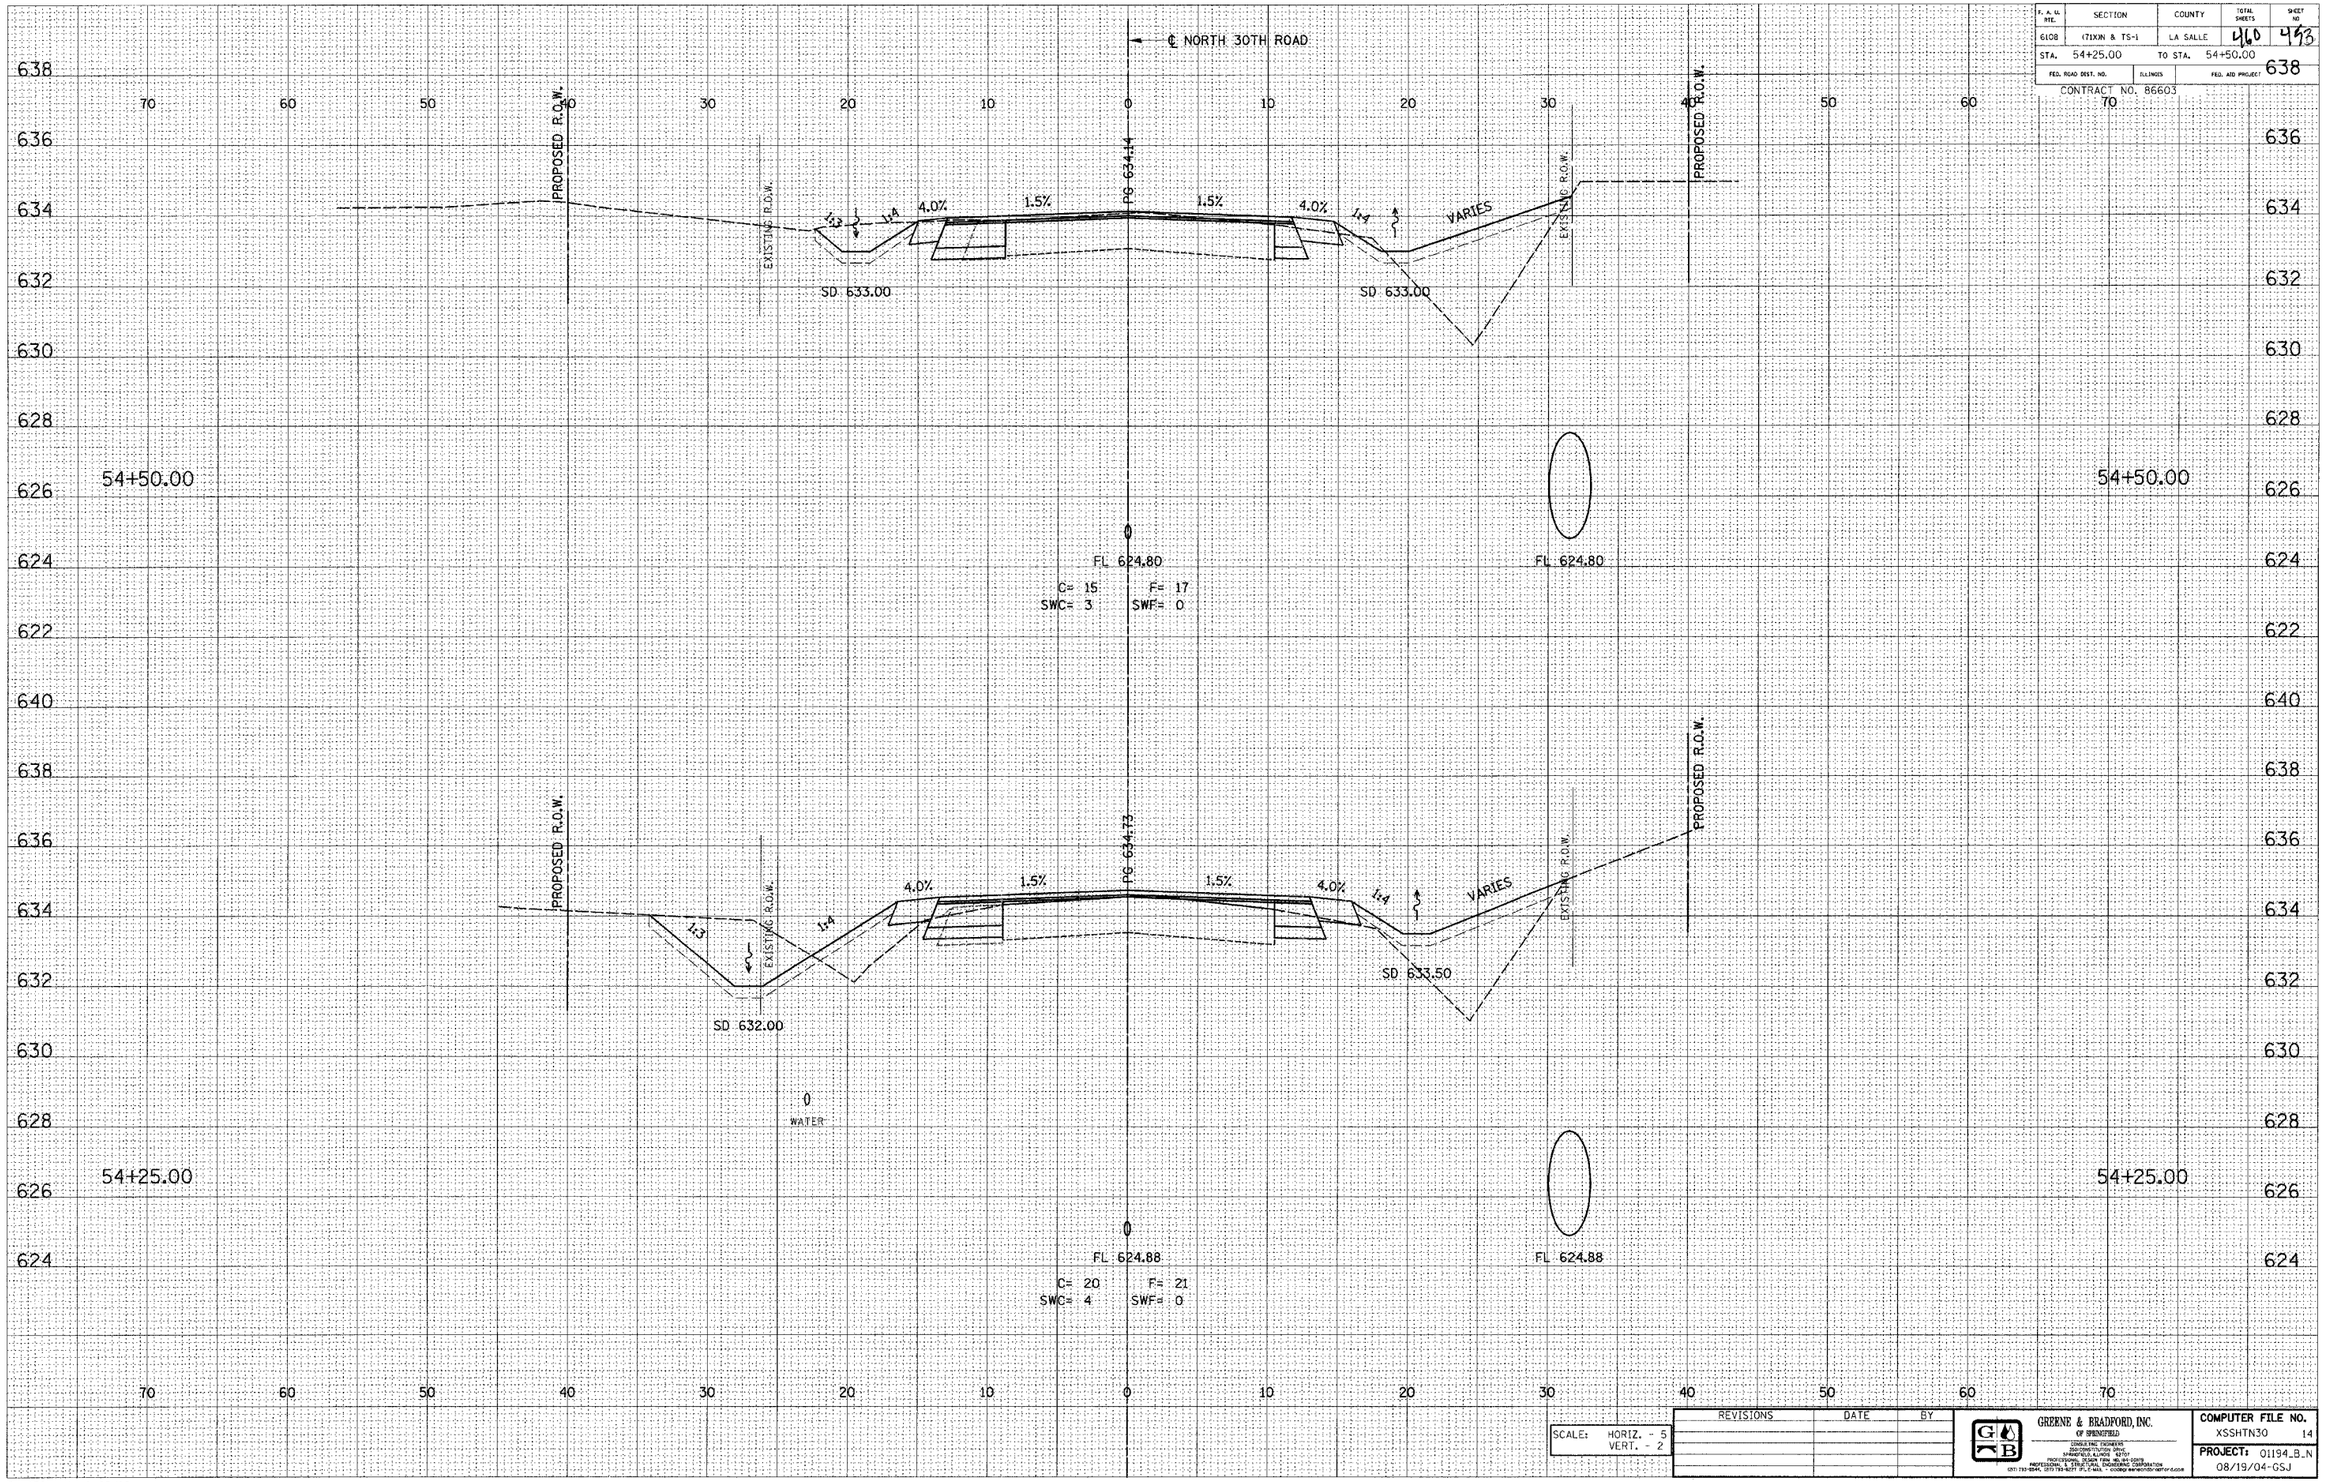

REVISIONS	DATE	BY

SCALE: HORIZ. - 5
VERT. - 2

GREENE & BRADFORD, INC.
OF SPRINGFIELD
LONDALE INC. ENGINEERS
2566 CONSTITUTION DRIVE
SPRINGFIELD, ILLINOIS 62707
PROFESSIONAL DESIGN FIRM 184.001078
PROFESSIONAL CIVIL, STRUCTURAL, ENGINEERING CORPORATION
(217) 793-2244, (217) 793-9277 (FAX), E-MAIL: ...@gbsprgf.com

COMPUTER FILE NO.
XSSHTN30 14

PROJECT: 01194.B.N
08/19/04-GSJ

E-XSEC 1:1 8/25/98

NORTH 30TH ROAD - LA SALLE CO.