DESIGN		
INT.	DATE	REASON

FINAL SURVEY	BY	DATE
SURVEYED		
PLOTTED		
TURNED IN		
NOTE BOOK	AREAS	
NO.	AREAS CHECKED	

PLOTS & CHECKS		
INT.	DATE NO.	REASON

ORIGINAL SURVEY	BY	DATE
SURVEYED		
PLOTTED		
TURNED IN		
NOTE BOOK	AREAS	
NO.	AREAS CHECKED	

CHECKS		
INT.	DATE	REASON

F. A. U. RTE.	SECTION	COUNTY	TOTAL SHEETS	SHEET NO
6108	(7)XIN & TS-1	LA SALLE	460	455
STA. 55+25.00	TO STA. 55+50.00			
FED. ROAD DIST. NO.	ILLINOIS	FED. AID PROJECT		

CONTRACT NO. 86603

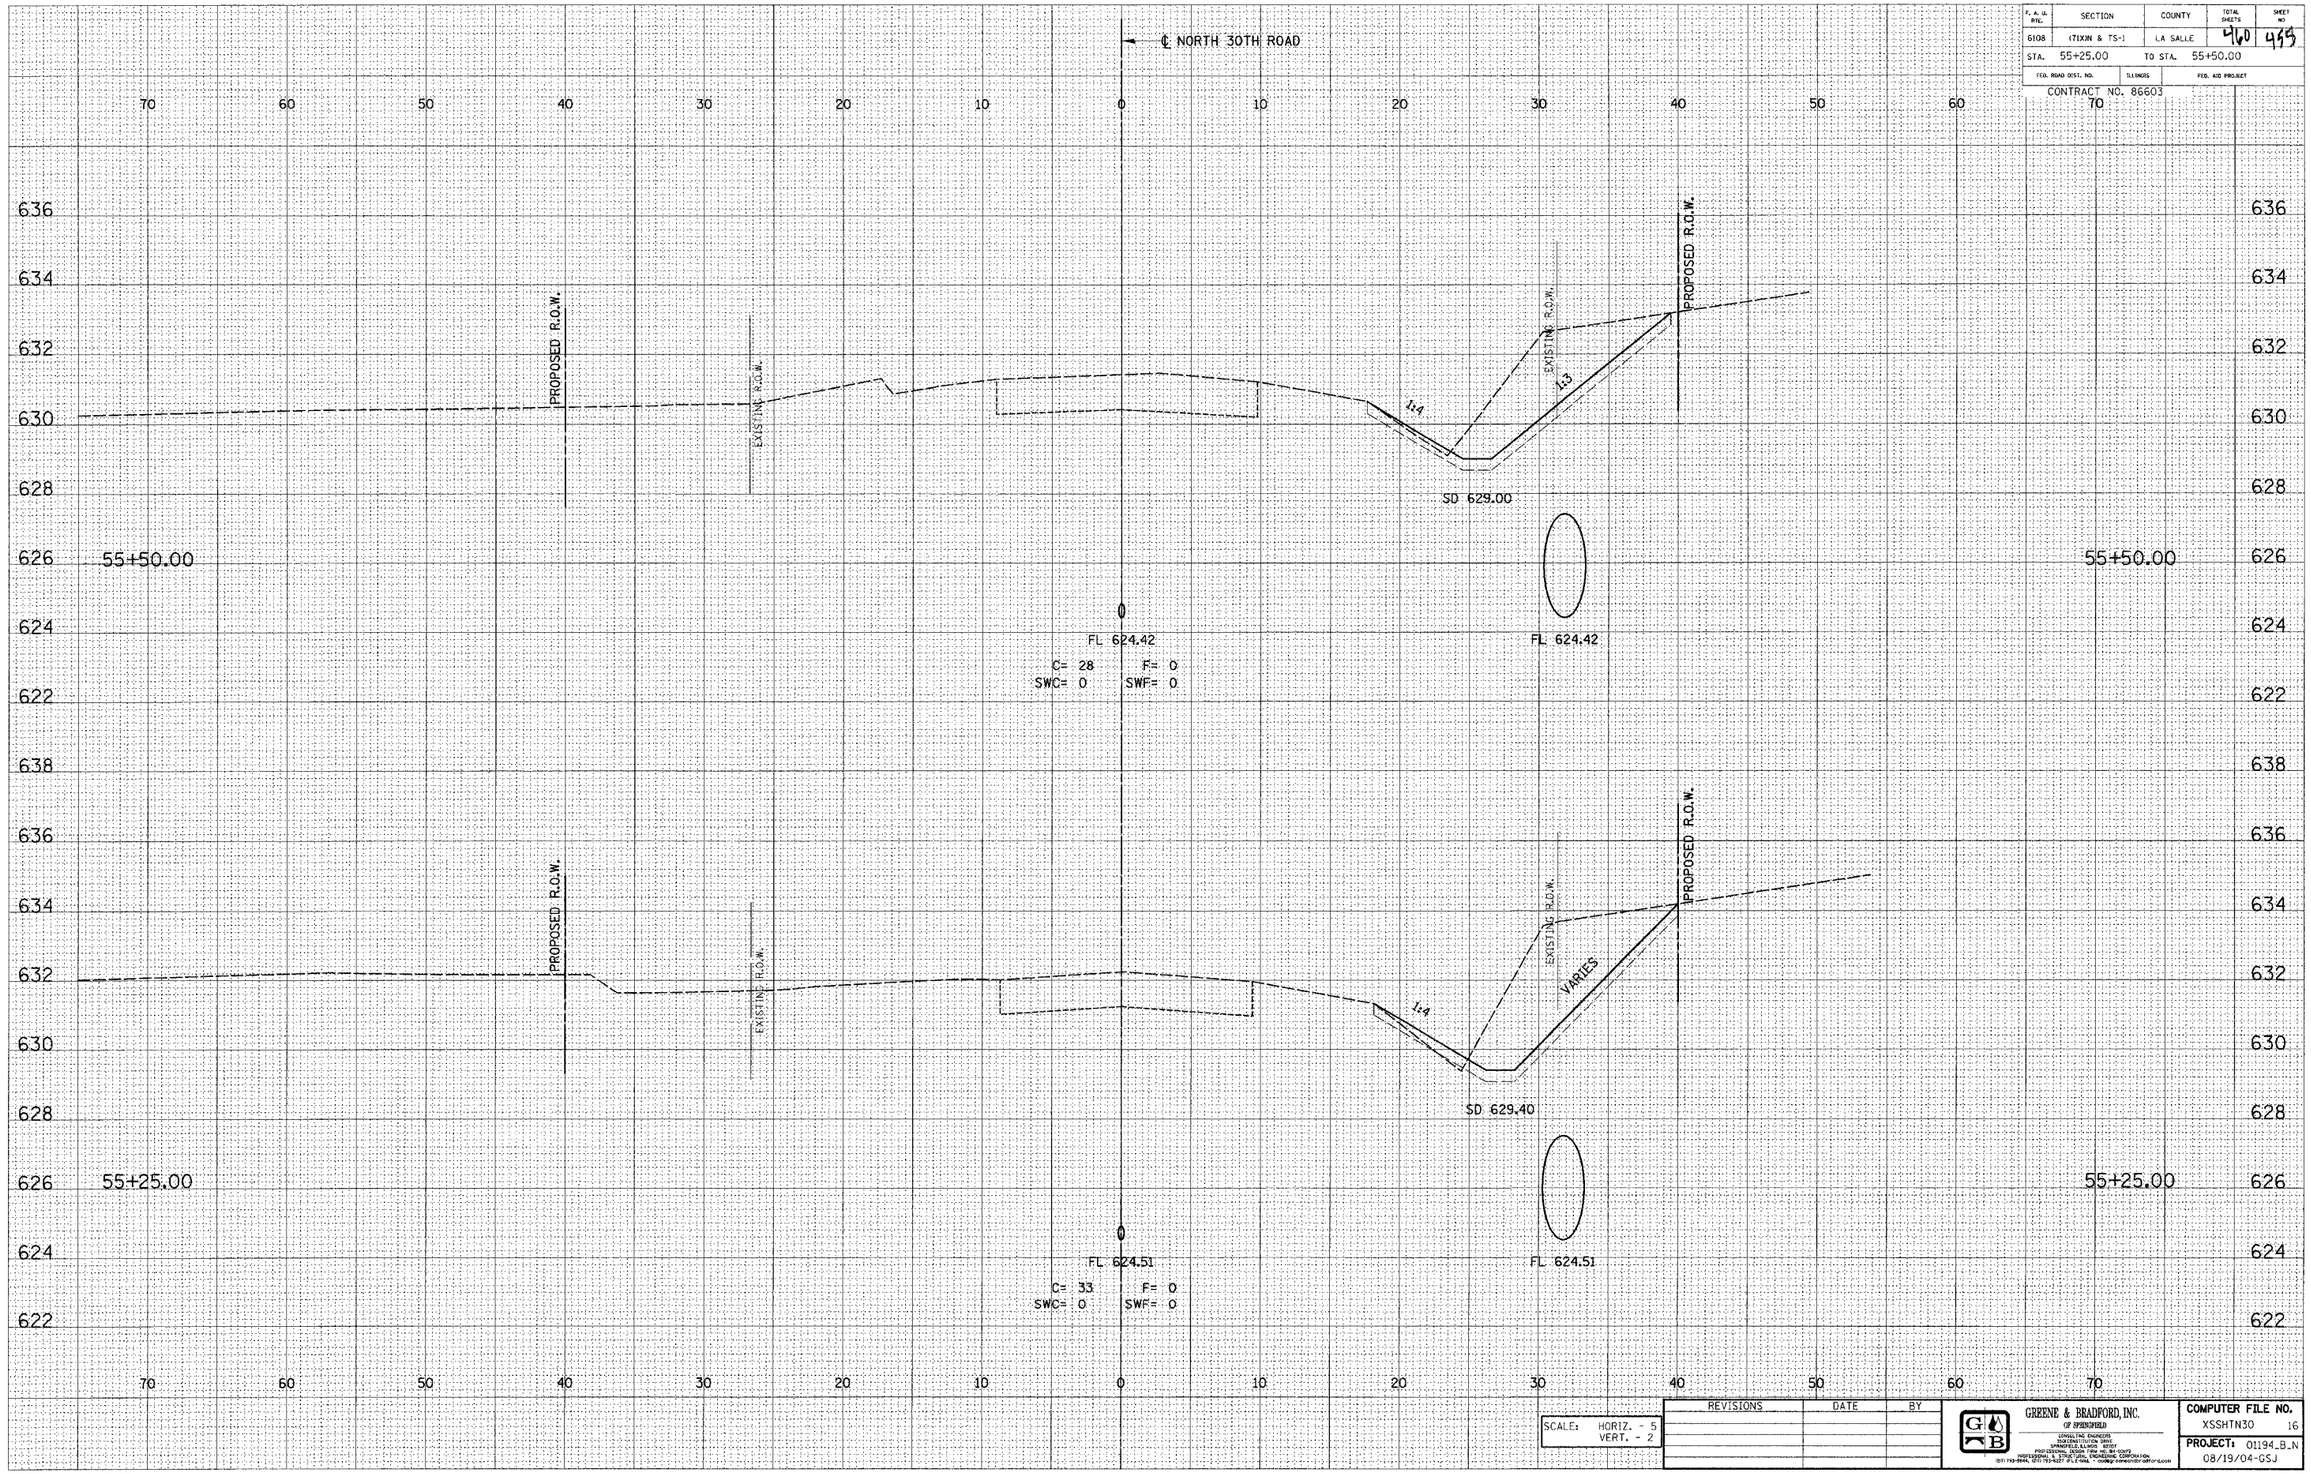

E-XSEC 1:1 8/25/98

SCALE: HORIZ. - 5
VERT. - 2

REVISIONS	DATE	BY

GREENE & BRADFORD, INC.
OF SPRINGFIELD
CONSULTING ENGINEERS
1508 CONSTITUTION DRIVE
SPRINGFIELD, ILLINOIS 62703
PROFESSIONAL & STRUCTURAL ENGINEERING CORPORATION
(217) 793-3944, (217) 793-9377 (FAX) E-MAIL - cooling@greenebradford.com

COMPUTER FILE NO. XSSHTN30 16
PROJECT: 01194_B_N
08/19/04-GSJ

NORTH 30TH ROAD - LA SALLE CO.