F.A. RTE.	SECTION	COUNTY	TOTAL SHEETS	SHEET NO
328	5R, Y, RS-1	CLAY	376	70
STA.		TO STA.		
FED. ROAD DIST. NO.	ILLINOIS	FED. AID PROJECT		

CONTRACT No 94367

PLOTTED
TRACE
AREAS CHECKED
NOTE BOOK
NO.

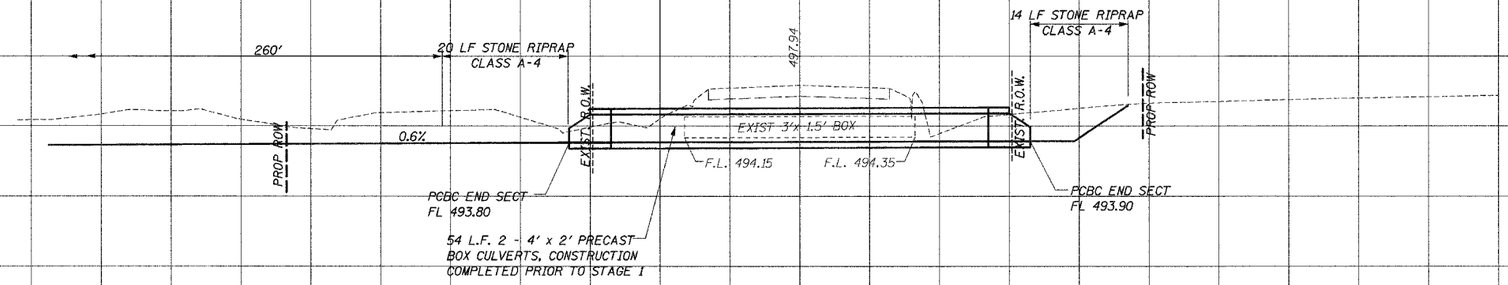

1142+45.00
CULVERT NO. 14

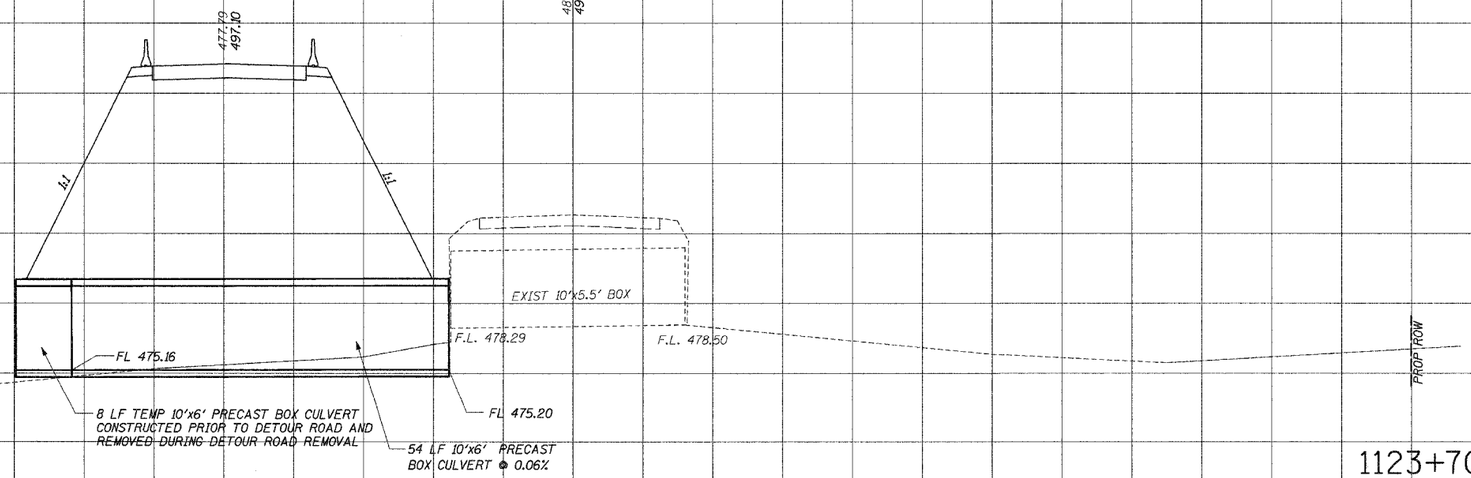

1123+70.00
CULVERT NO. 13

STAGE 1

FAP 328 (U.S.45) PIPE SECTIONS

5'
10'