F.A.P RTE.	SECTION	COUNTY	TOTAL SHEETS	SHEET NO.
774	*	EFFINGHAM	344	70
STA. 934+00.00		TO STA. 946+00.00		
FED. ROAD DIST. NO. 7	ILLINOIS	FED. AID PROJECT		

* 107WRS-1, 107BY, 107BY-1 & 107B-2

CONTRACT NO. 94827

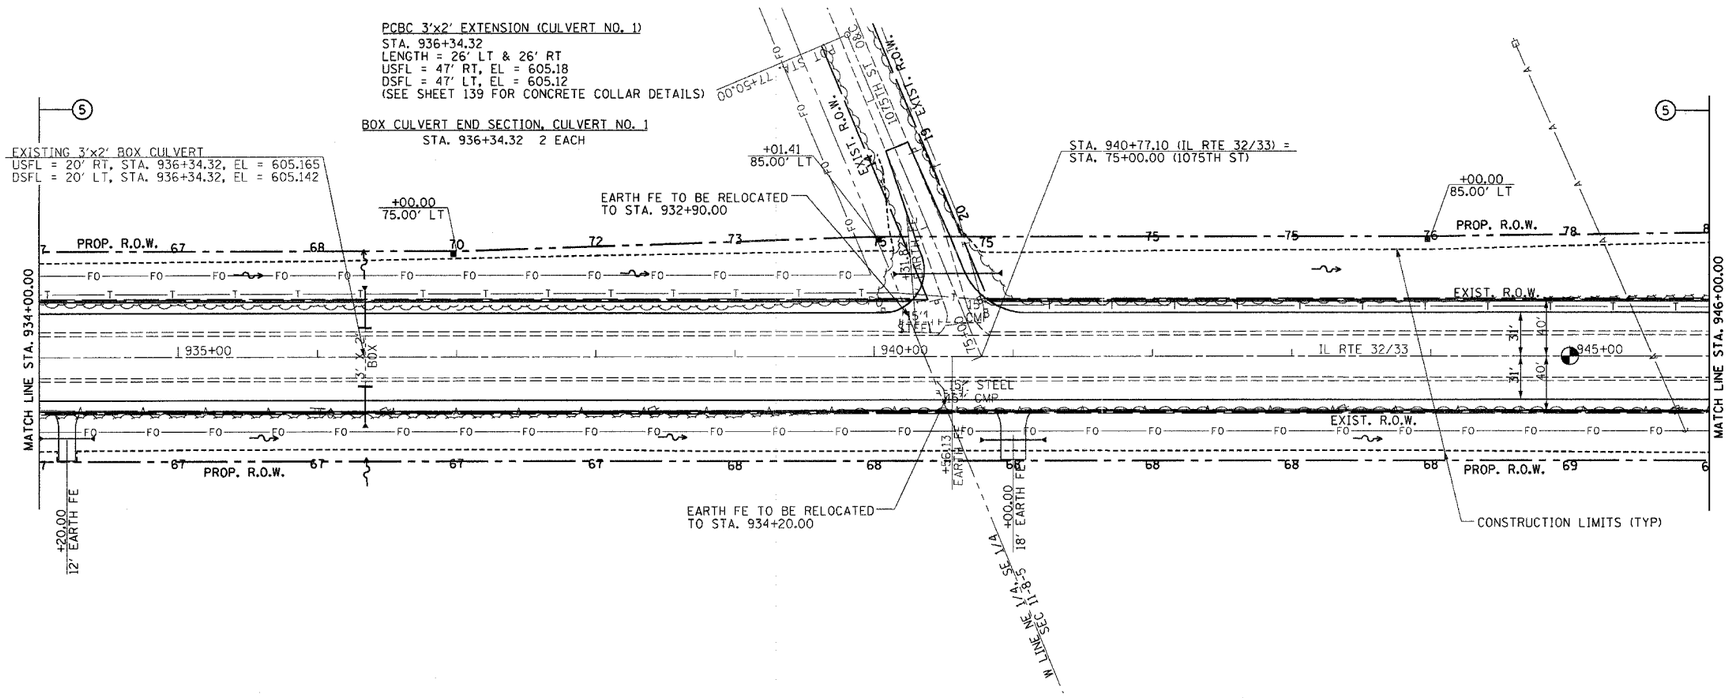

PERMANENT SURVEY MARKER, TYPE I
STA. 945+00.00 1 EACH

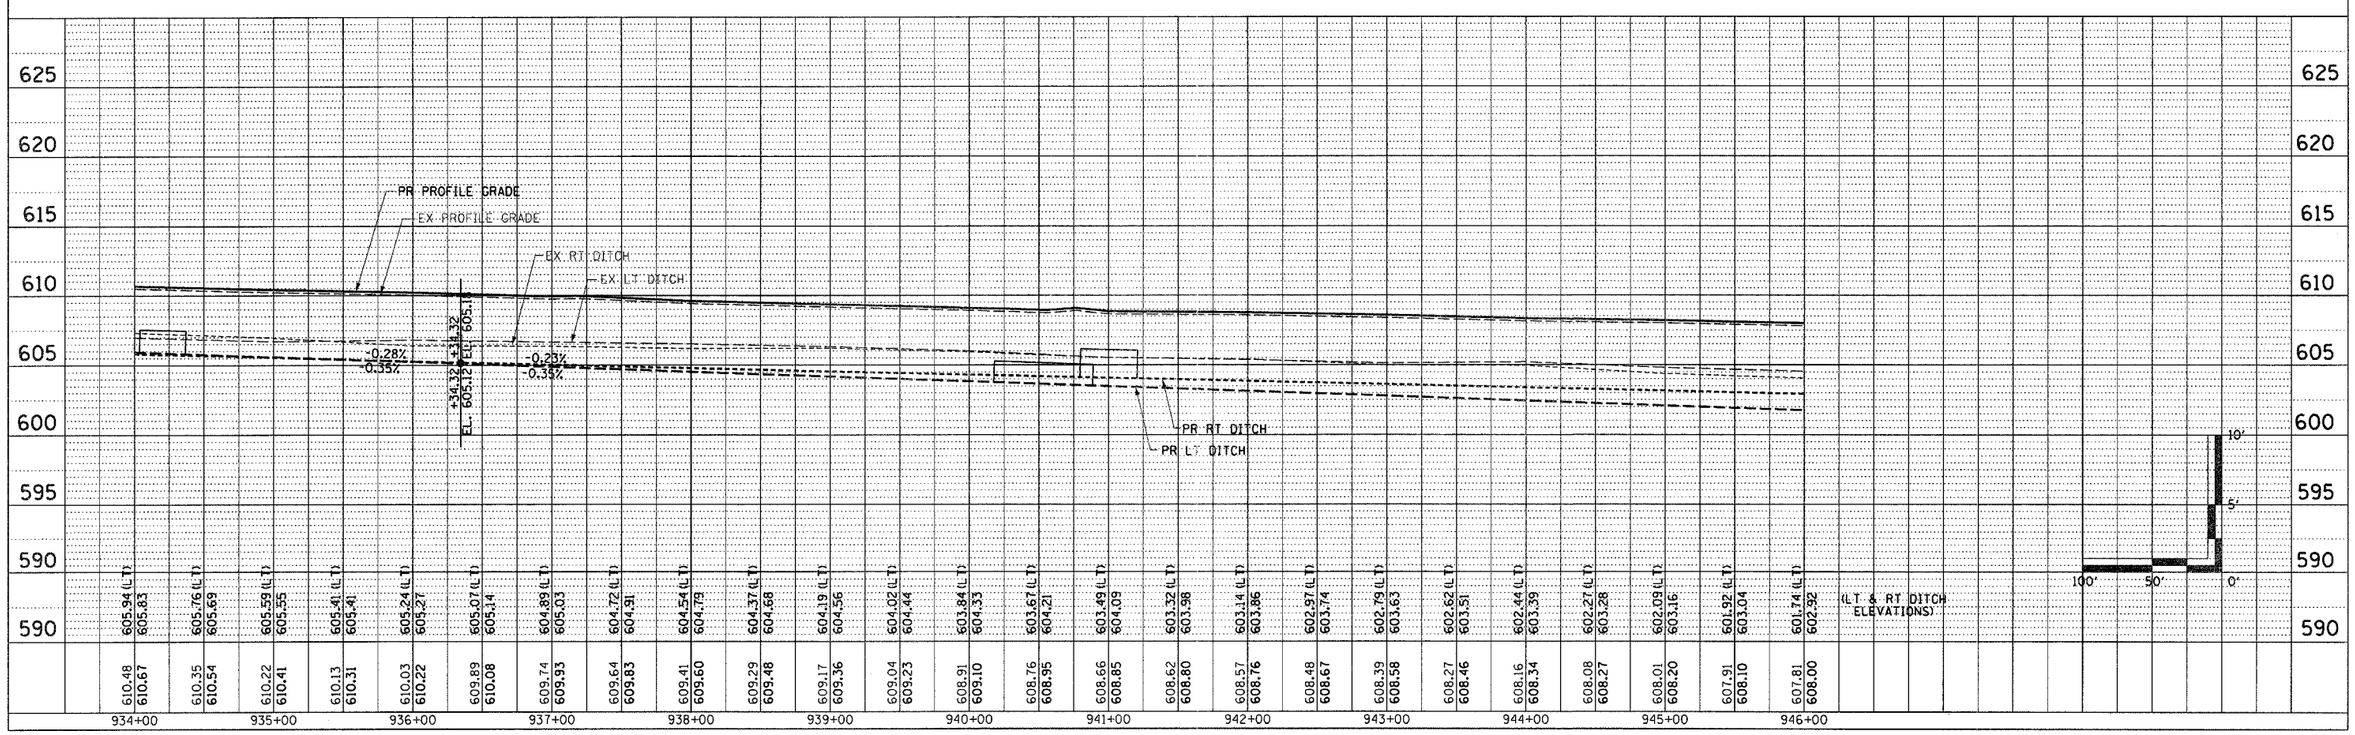

MAIN LINE SHEET 7 OF 18

BLANK, WESSELINK, COOK & ASSOCIATES ENGINEERS - CONSULTANTS DECATUR, ILLINOIS

F.A.P. 774 (IL 32/33) SEC 107 WRS-1, 107BY, 107BY-1 & 107B-2

EFFINGHAM COUNTY