FAP RTE.	SECTION	COUNTY	TOTAL SHEETS	SHEET NO.
774	*	EFFINGHAM	344	146B
FED. ROAD DIST. NO. 7		ILLINOIS	FED. AID PROJECT NO.	

CONTRACT NO. 94827

* 107WRS-1, 104BY, 107BY-1, 107B-2

$USER$
$DATE$
DGN-SPEC

TREES

TCM - 2" CAL - ACER PLATANOIDES COLUMARE - (COLUMNAR NORWAY MAPLE) A2000716

TFM - 10' CLUMP - ACER X FREEMANII MARMO - (MARMO FREEMAN MAPLE) A2000274

TRM - 2" CAL - ACER RUBRUM RED SUNSET - (RED SUNSET RED MAPLE) A2001216

TSM - 2" CAL - ACER SACCHARUM - (SUGAR MAPLE) A2001716

TRB - 2.5" CAL - BETULA NIGRA - (RIVER BIRCH) A2002320

TNC - 2" CAL - CATALPA SPECIOSA - (NORTHERN CATALPA) A2002816

TSB - 5' CLUMP - AMELANCHIER LAEVIS - (ALLEGHENY SERVICEBERRY) B2000964

TER - 2" CAL - CERCIC CANADENSIS - (EASTERN REDBUD) B2001116

TBC - 2" CAL - TAXODIUM DISTICHUM - (COMMON BALD CYPRESS) A2007616

EVERGREENS

ENS - 6' H - PICEA ABIES - (NORWAY SPRUCE) D2001772

EBS - 6' H - PICEA PUNGENS GLAUCA - (COLORADO BLUE SPRUCE) D2002272

EWP - 6' H - PINUS STROBUS - (EASTERN WHITE PINE) D2002972

SHRUBS

SRD - 3' H - CORNUS SERICEA - (REDOSIER DOGWOOD) C2C01636

SNF - 3' H - FORSYTHIA NORTHERN SUN - (NORTHERN SUN BORDERFORSYTHIA) C2C03036

SAV - 2.5' H - VIBERNUM DENTATUM MORTON - (NORTHERN BURGUNDY ARROWWOOD VIBERNUM) C2C11830

SPJ - 3' W - JUNIPERUS CHINENSIS PFITZER ANA COMPACT - (COMPACT PFITZER JUNIPER) D2000536

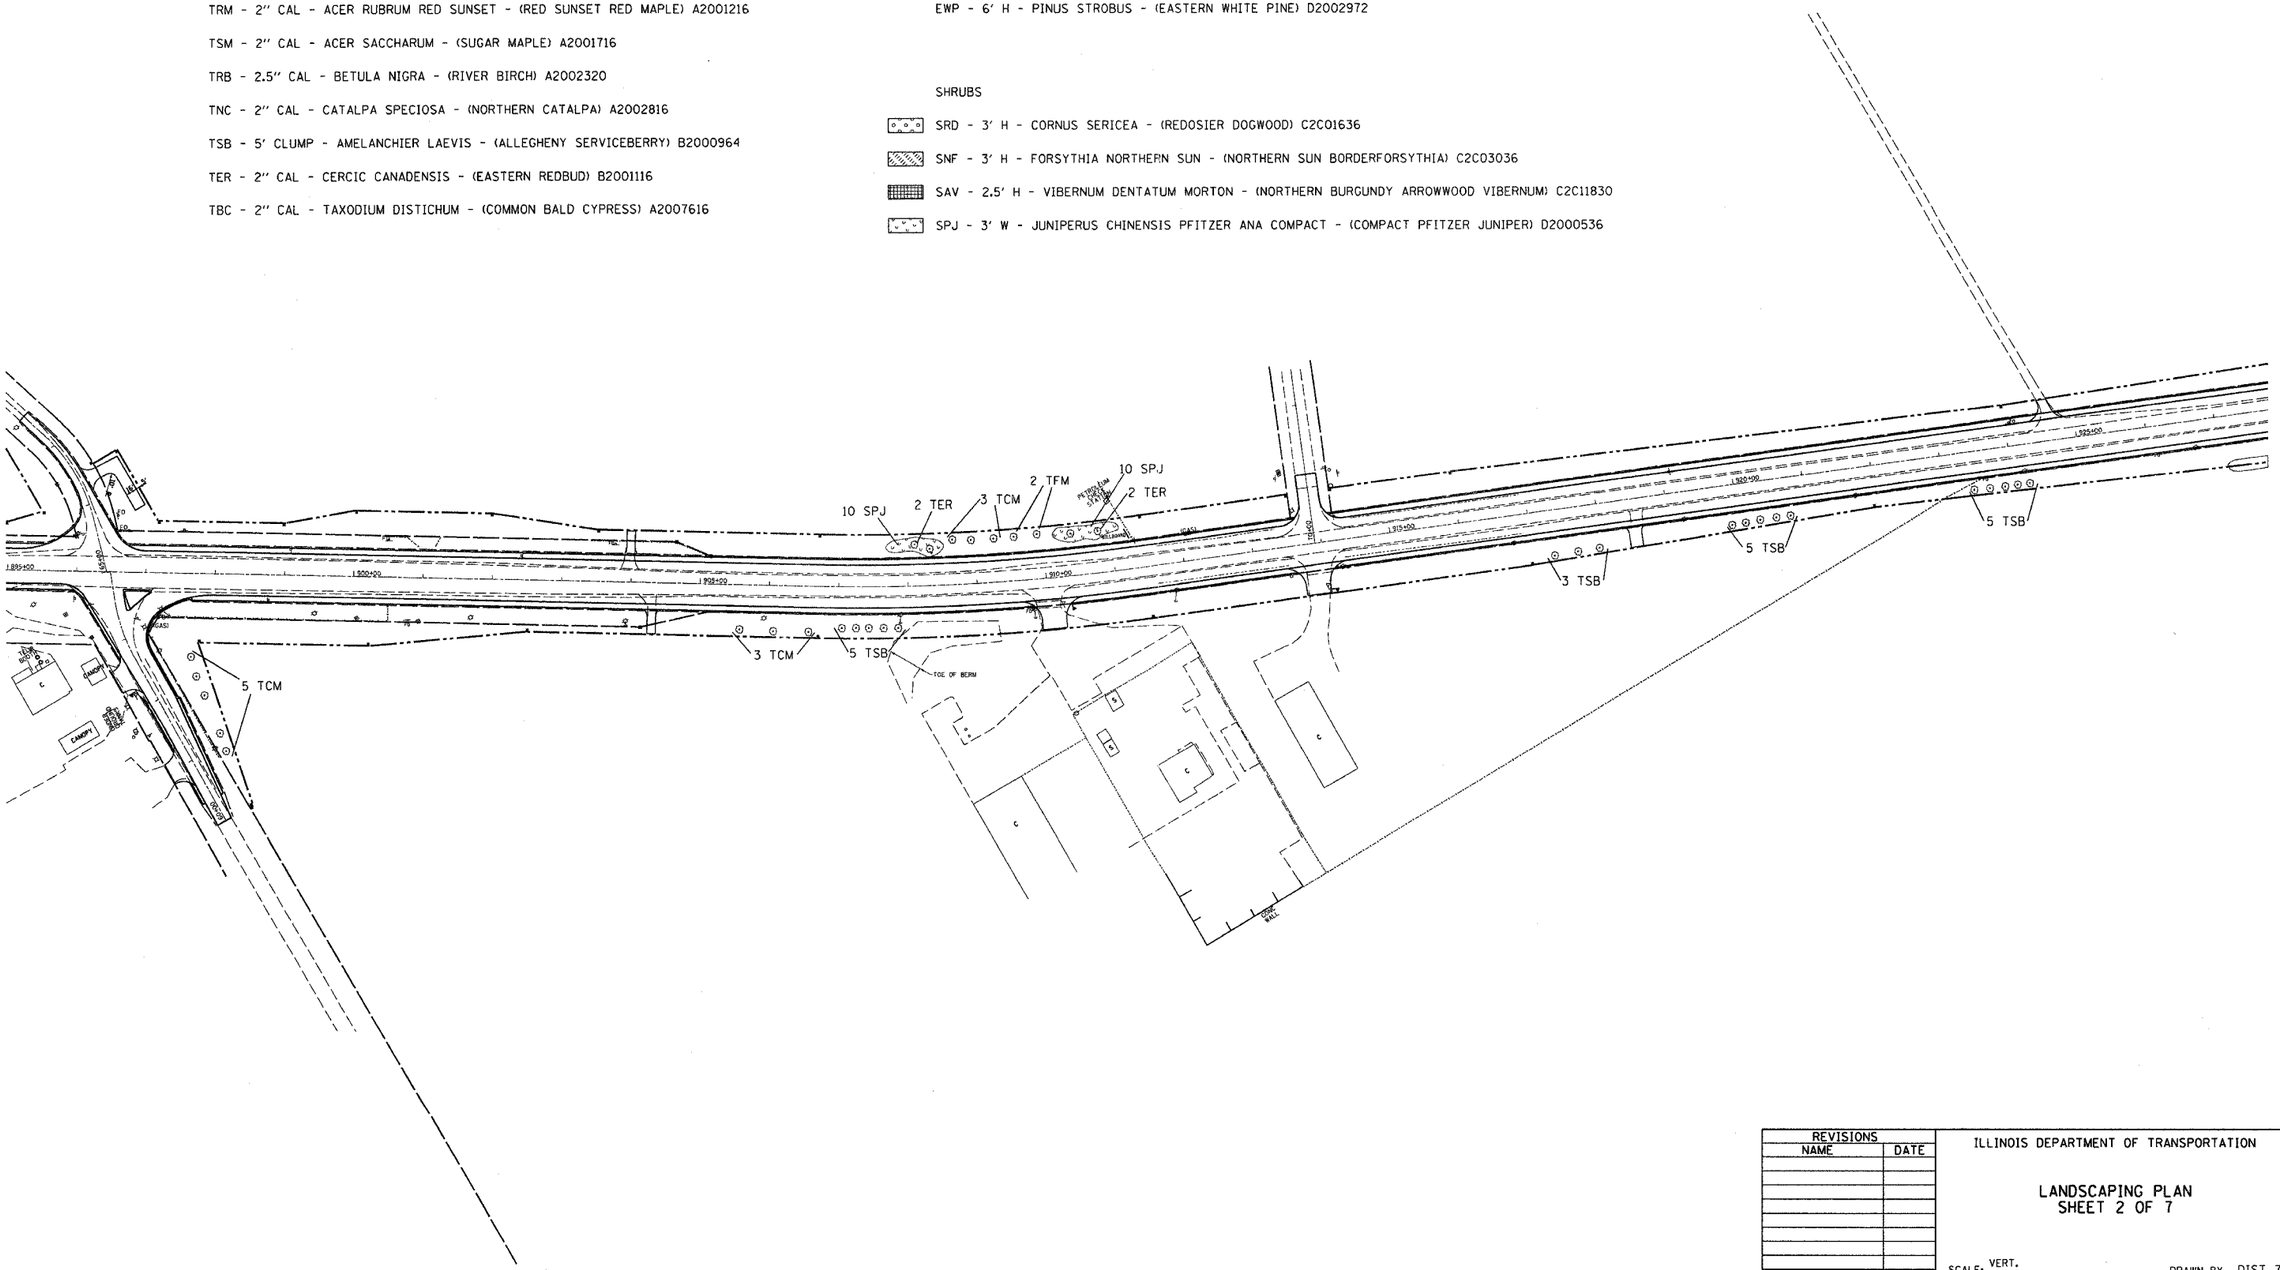

REVISIONS	
NAME	DATE

ILLINOIS DEPARTMENT OF TRANSPORTATION

LANDSCAPING PLAN
SHEET 2 OF 7

SCALE: VERT. HORIZ.

DATE

DRAWN BY DIST 7

CHECKED BY DIST 7