F.A.P RTE.	SECTION	COUNTY	TOTAL SHEETS	SHEET NO.
774	*	EFFINGHAM	344	179
STA. 988+00.00	TO STA. 989+00.00			
FED. ROAD DIST. NO. 7	ILLINOIS	FED. AID PROJECT		

*107WRS-1, 107BY, 107BY-1 & 107B-2

CONTRACT NO. 94827

STAGE II (LT) STAGE I (RT)

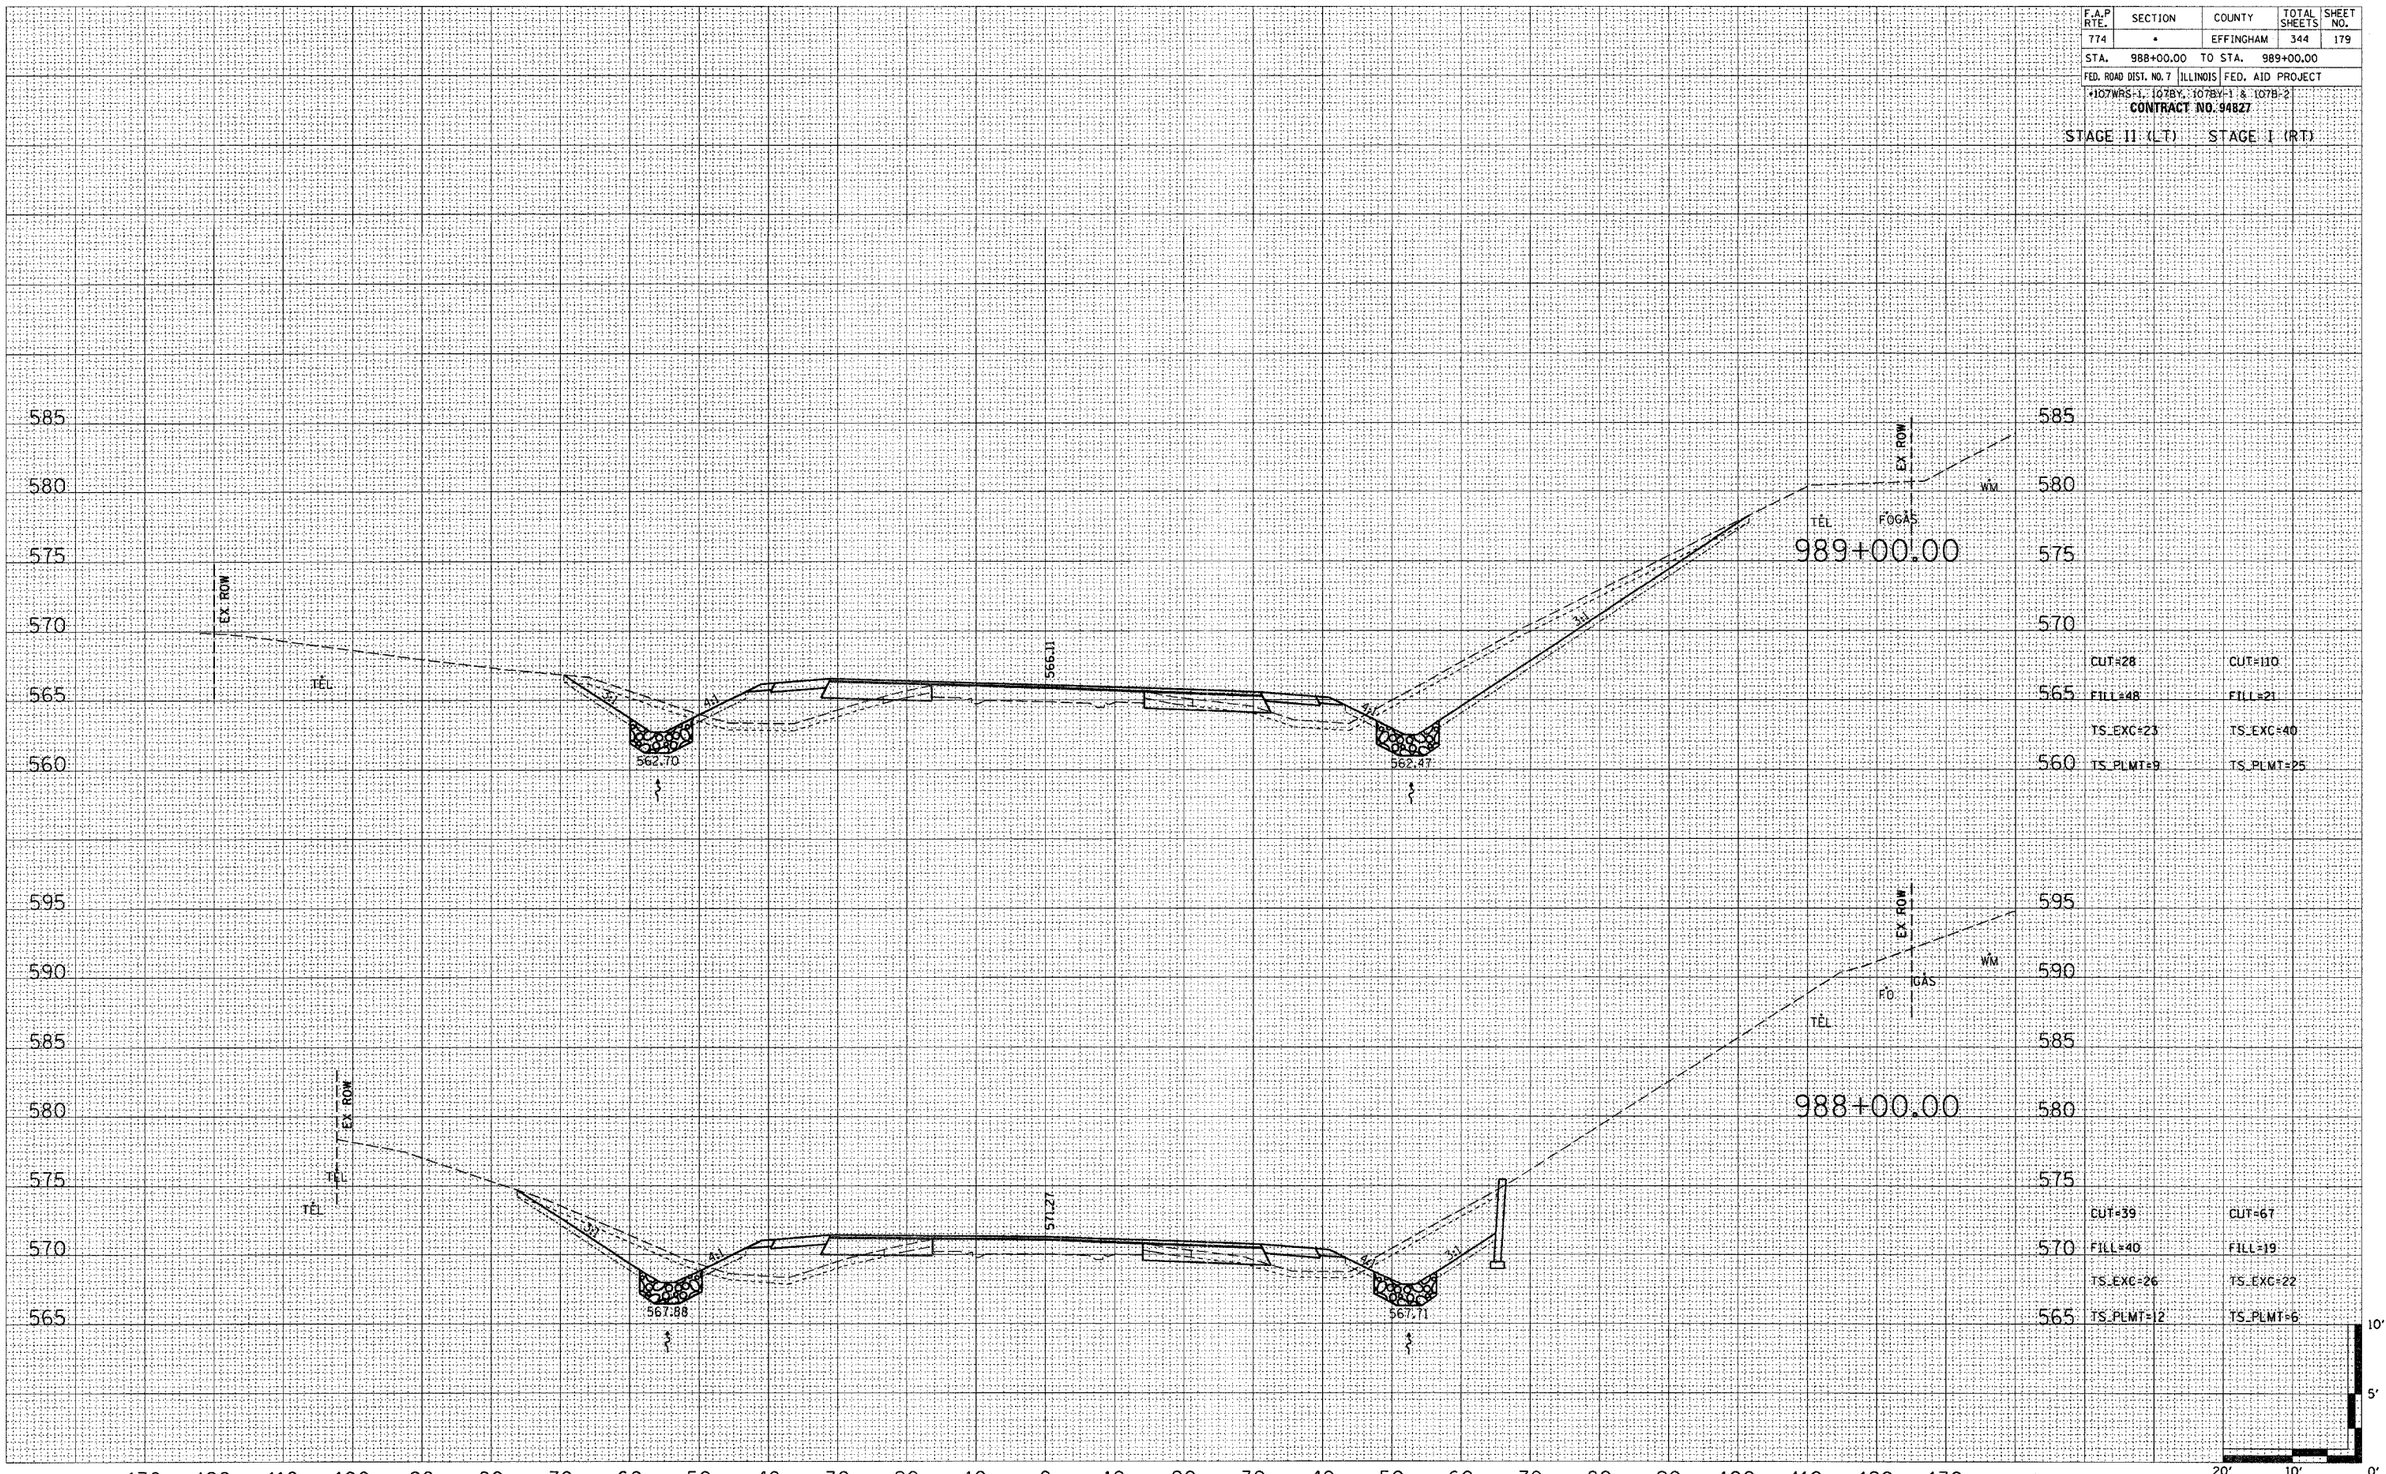

FINAL SURVEY	BY	DATE
NOTE BOOK	SURVEYED	
NO.	SPLITTED	
	PLOTTED	
	TEMPLATE	
	AREAS	
	AREAS CHECKED	

ORIGINAL SURVEY	BY	DATE
NOTE BOOK	SURVEYED	
NO.	SPLITTED	
	PLOTTED	
	TEMPLATE	
	AREAS	
	AREAS CHECKED	

...\sections\xsecs_sheets.dgn 3/24/2004 9:09:41 AM