F.A.P RTE.	SECTION	COUNTY	TOTAL SHEETS	SHEET NO.
774	*	EFFINGHAM	344	186

STA. 1007+00.00 TO STA. 1008+00.00

FED. ROAD DIST. NO. 7 | ILLINOIS | FED. AID PROJECT

*107WRS-1, 107BY, 107BY-1 & 107B-2

CONTRACT NO. 94827

STAGE II (LT) STAGE I (RT)

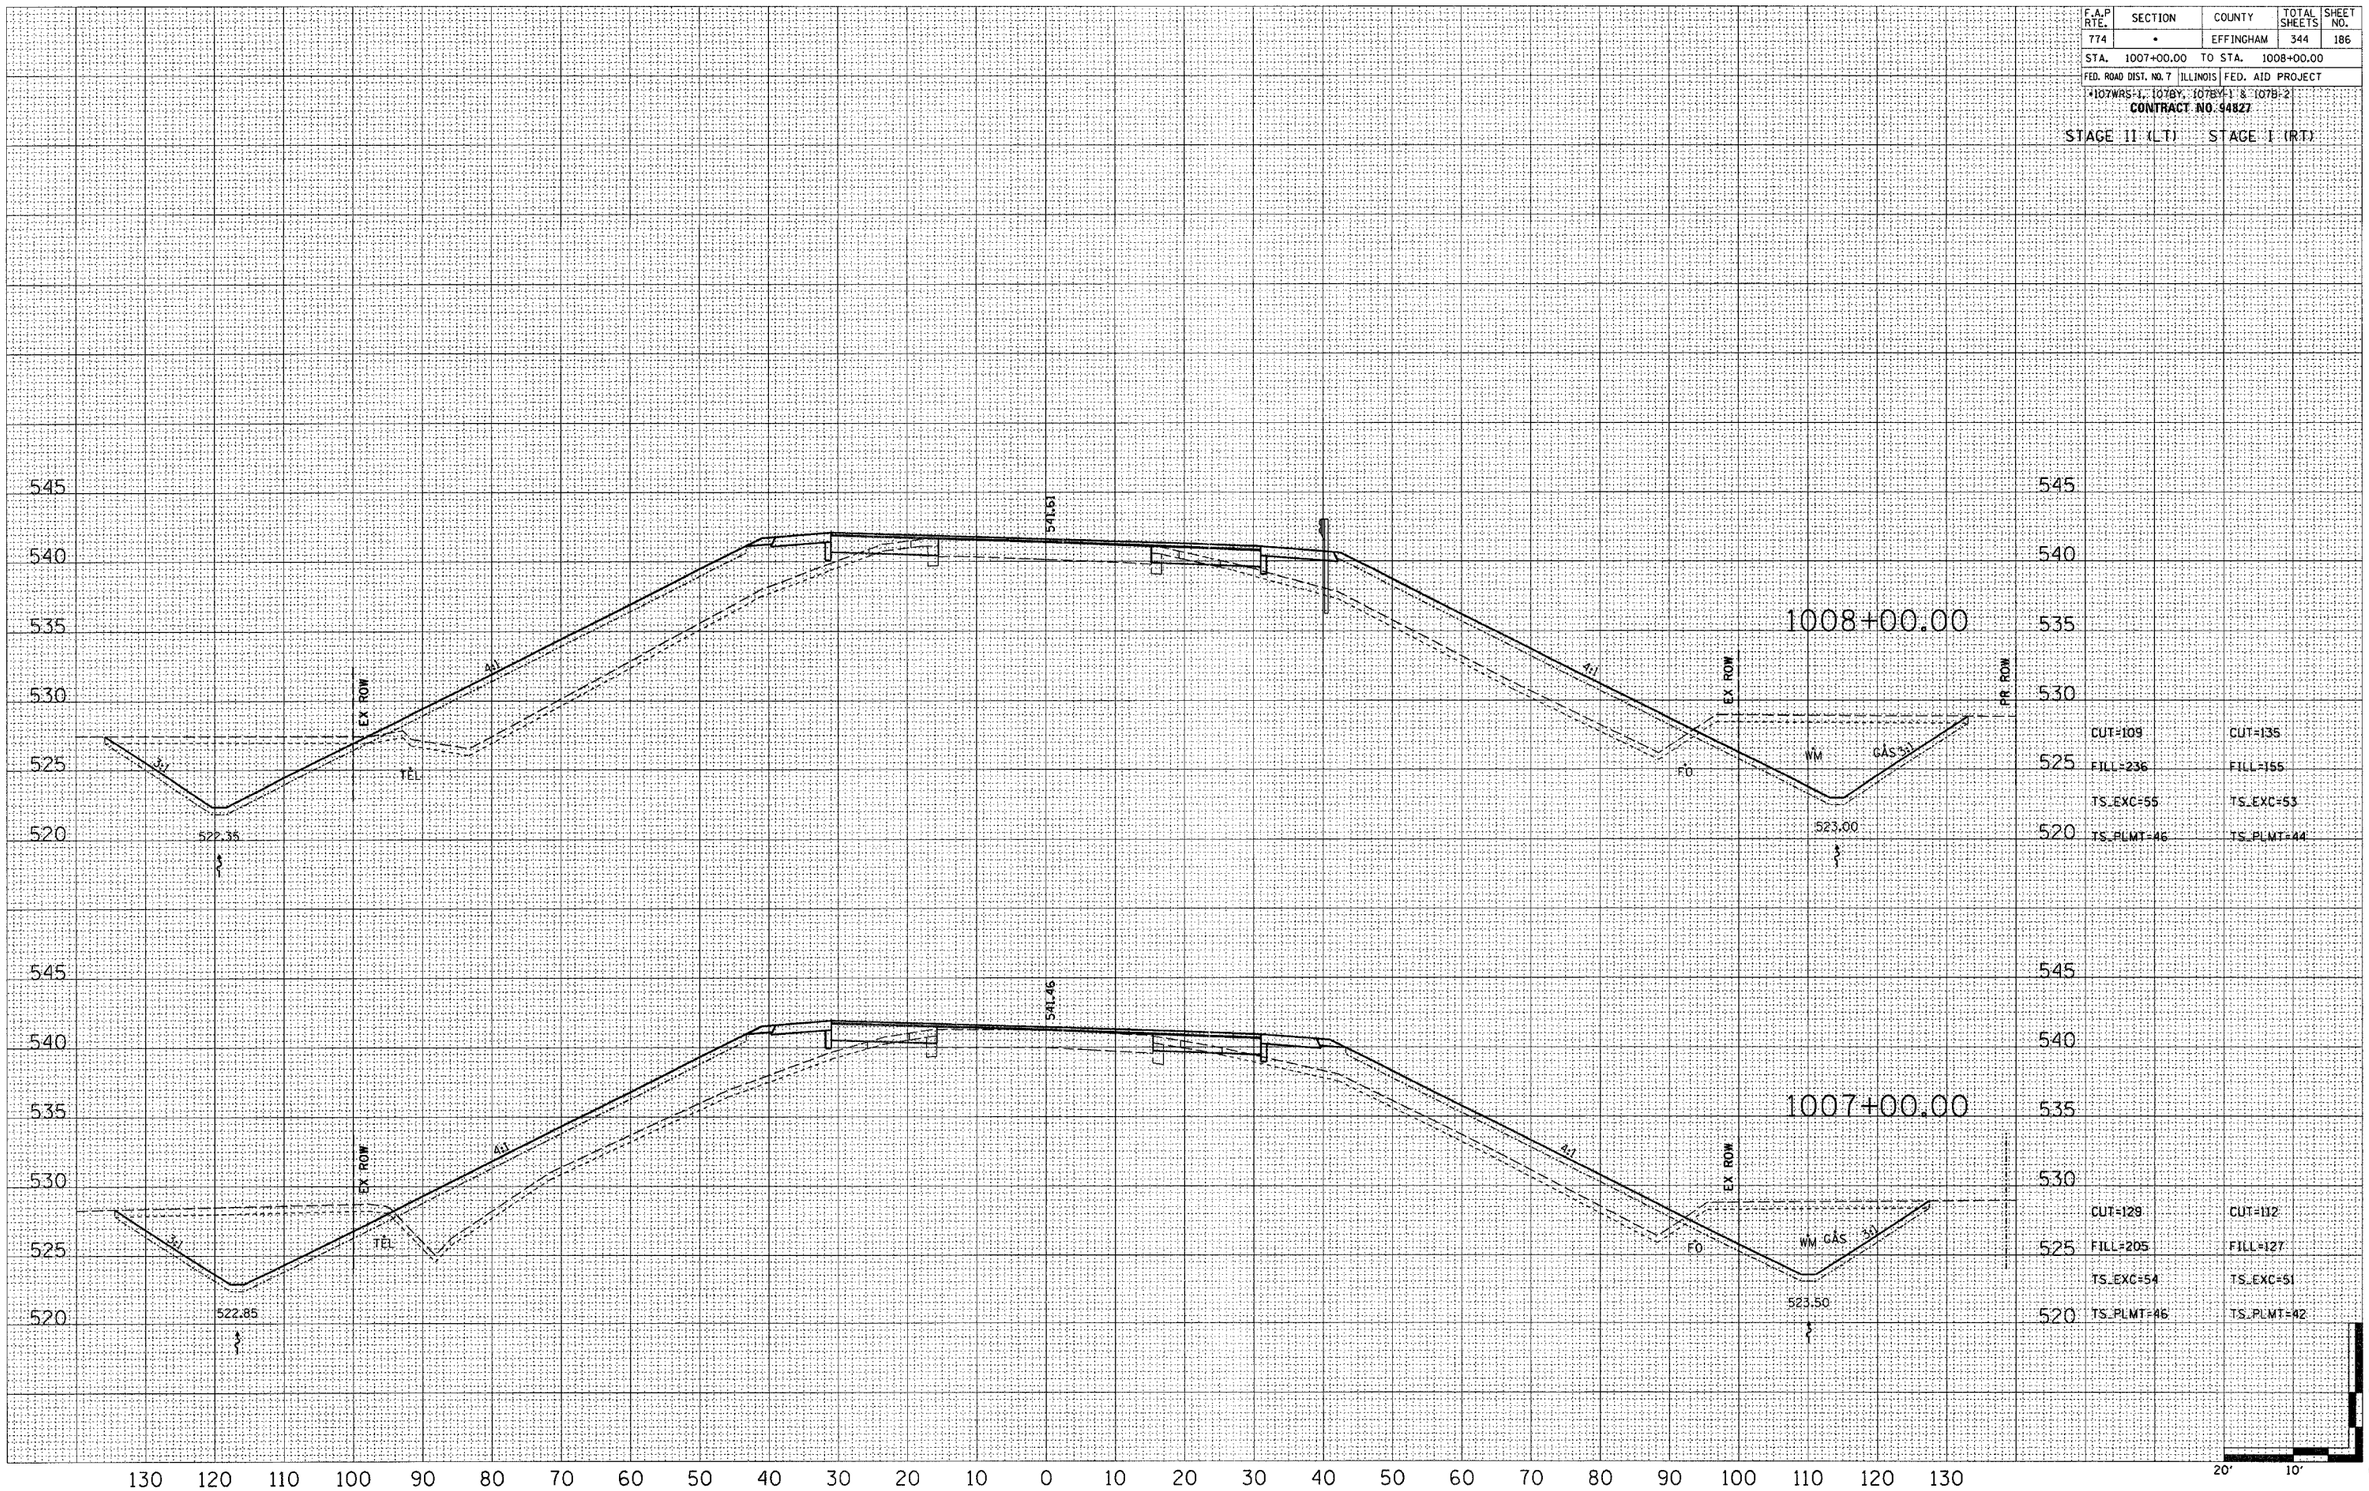

FINAL SURVEY	BY	DATE
SURVEYED		
PLOTTED		
TEMPLATE		
AREAS		
AREAS CHECKED		
NOTE BOOK		
NO.		

ORIGINAL SURVEY	BY	DATE
SURVEYED		
PLOTTED		
TEMPLATE		
AREAS		
AREAS CHECKED		
NOTE BOOK		
NO.		

BLANK, WESSELINK, COOK & ASSOCIATES ENGINEERS - CONSULTANTS DECATUR, ILLINOIS

F.A.P. 774 (IL 32/33) SEC 107WRS-1, 107BY, 107BY-1 & 107B-2 EFFINGHAM COUNTY

...\sections\sec2_pr8918.dgn 3/24/2014 5:16:49 AM