| F.A.U. RTE. | SECTION | COUNTY | TOTAL SHEETS | SHEET NO. |
|---|---|---|---|---|
| 9182 | 00-00176-01-RS | ST. CLAIR | 9 | 7 |
| STA. 474 + 00 | | TO STA. 545 + 00 | | |
| FED. ROAD DIST. NO. 7 | ILLINOIS | FED. AID URBAN | | |

CONTRACT NO. 97238




NOTE:

THE CITY OF BELLEVILLE HAS RECENTLY CONSTRUCTED NEW STORM SEWERS WITH CONCRETE PAVEMENT TRENCH PATCHES. THE PATCHES ARE AT EXISTING PAVEMENT GRADE AND WILL REQUIRE PARTIAL DEPTH REMOVAL. THE APPROXIMATE LOCATION OF THE NEW SEWERS ARE SHOWN ON THE PLANS AND THE AREA OF PATCH REMOVAL IS INCLUDED IN THE TOTAL SQUARE YARDS OF BITUMINOUS SURFACE REMOVAL 1-1/2".

| PLAN | | BY | DATE |
|---|---|---|---|
| NOTE BOOK NO. ____ | SURVEYED | | |
| | PLOTTED | | |
| | ALIGNMENT CHECKED | | |
| | R/W CHECKED | | |
| | CADD FILE NAME | | |

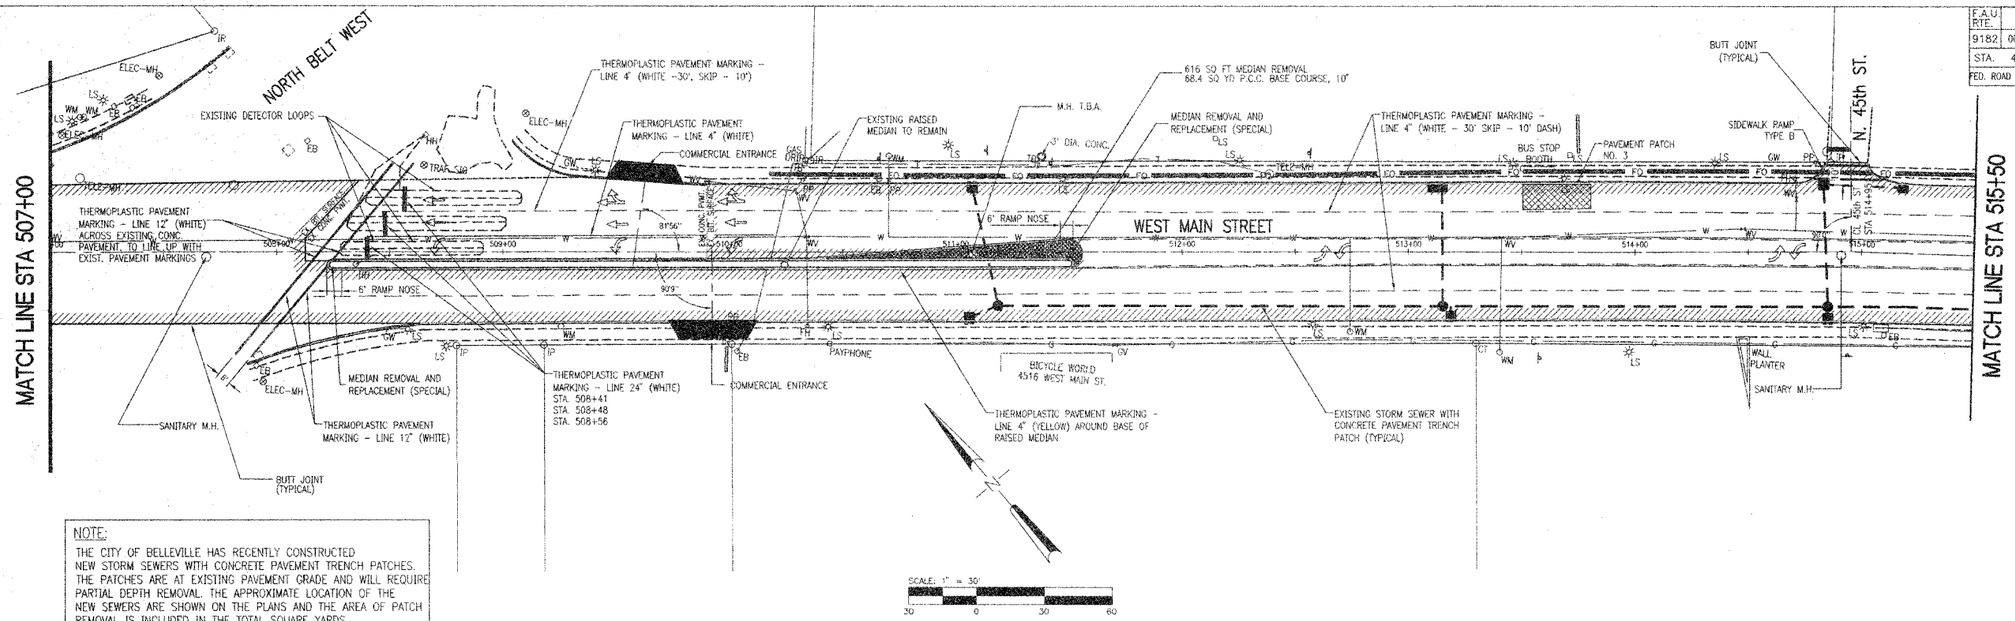


| PLAN | | BY | DATE |
|---|---|---|---|
| NOTE BOOK NO. ____ | SURVEYED | | |
| | PLOTTED | | |
| | ALIGNMENT CHECKED | | |
| | R/W CHECKED | | |
| | CADD FILE NAME | | |

LIMITS OF SURFACE COURSE REMOVAL AND BITUMINOUS CONCRETE SURFACE COURSE, SUPERPAVE

| REVISIONS | |
|---|---|
| NAME | DATE |
| | |

ILLINOIS DEPARTMENT OF TRANSPORTATION

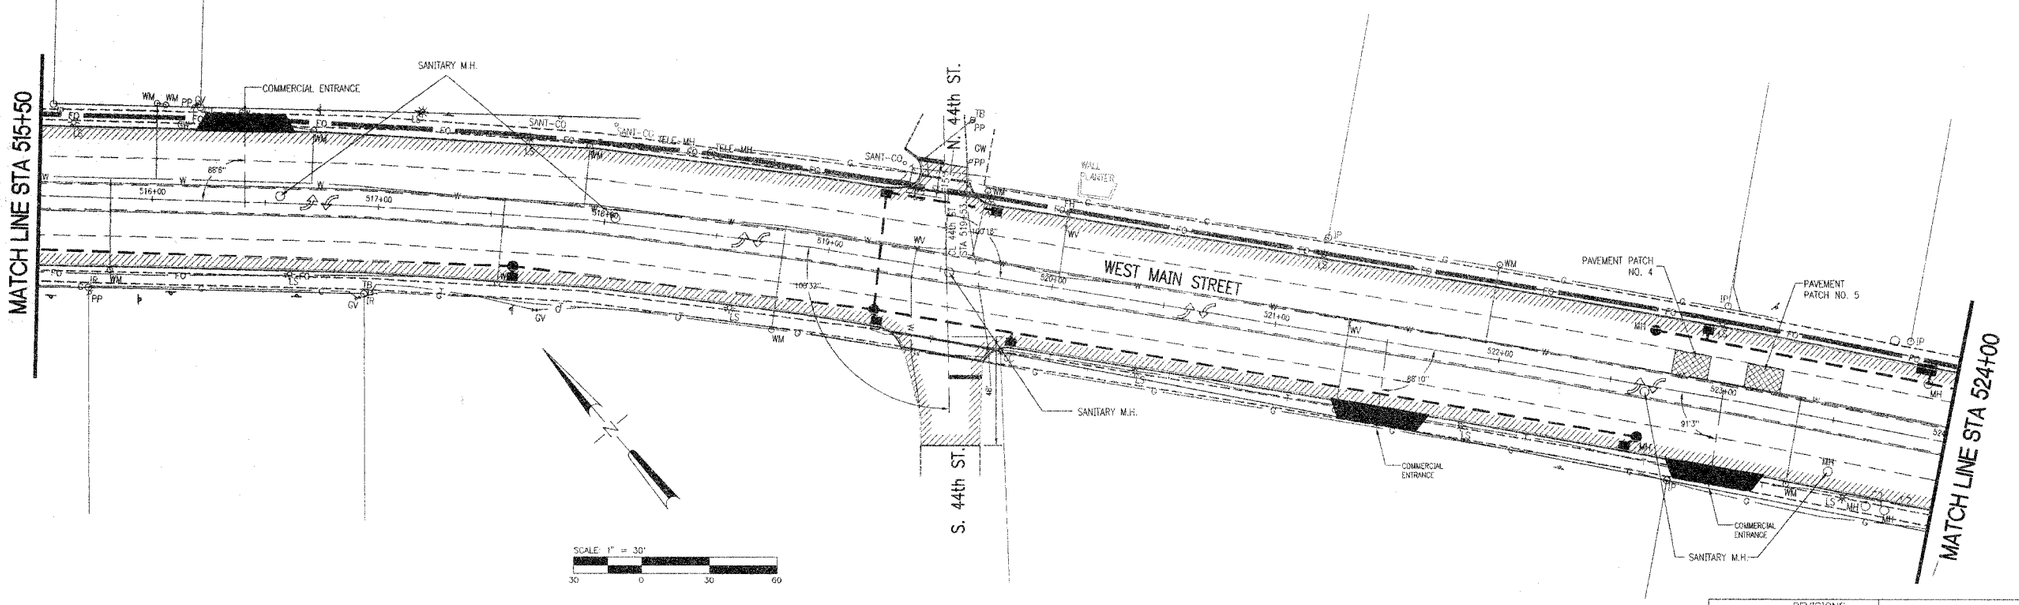PLAN SHEET

SHEET 3 OF 5

F.A.U. 9182 (WEST MAIN ST.)

SECTION 00-00176-01-RS - ST. CLAIR CO.

SCALE: 1"=30' DRAWN BY CRO

DATE DECEMBER 28, 2004 CHECKED BY RCY

J:\2002\020031\0011WMainResurf\Civil\Main_St\031_11C1$3.dwg