F.A.I. RTE.	SECTION	COUNTY	TOTAL SHEETS	SHEET NO.
24	*	**	189	81
STA.		TO STA.		
FED. ROAD DIST. NO.		ILLINOIS	FED. AID PROJECT	

* X1-2,44(2,3,4)RS,BSMARTFY04-4
** WILLIAMSON/JOHNSON
CONTRACT NO. 98758

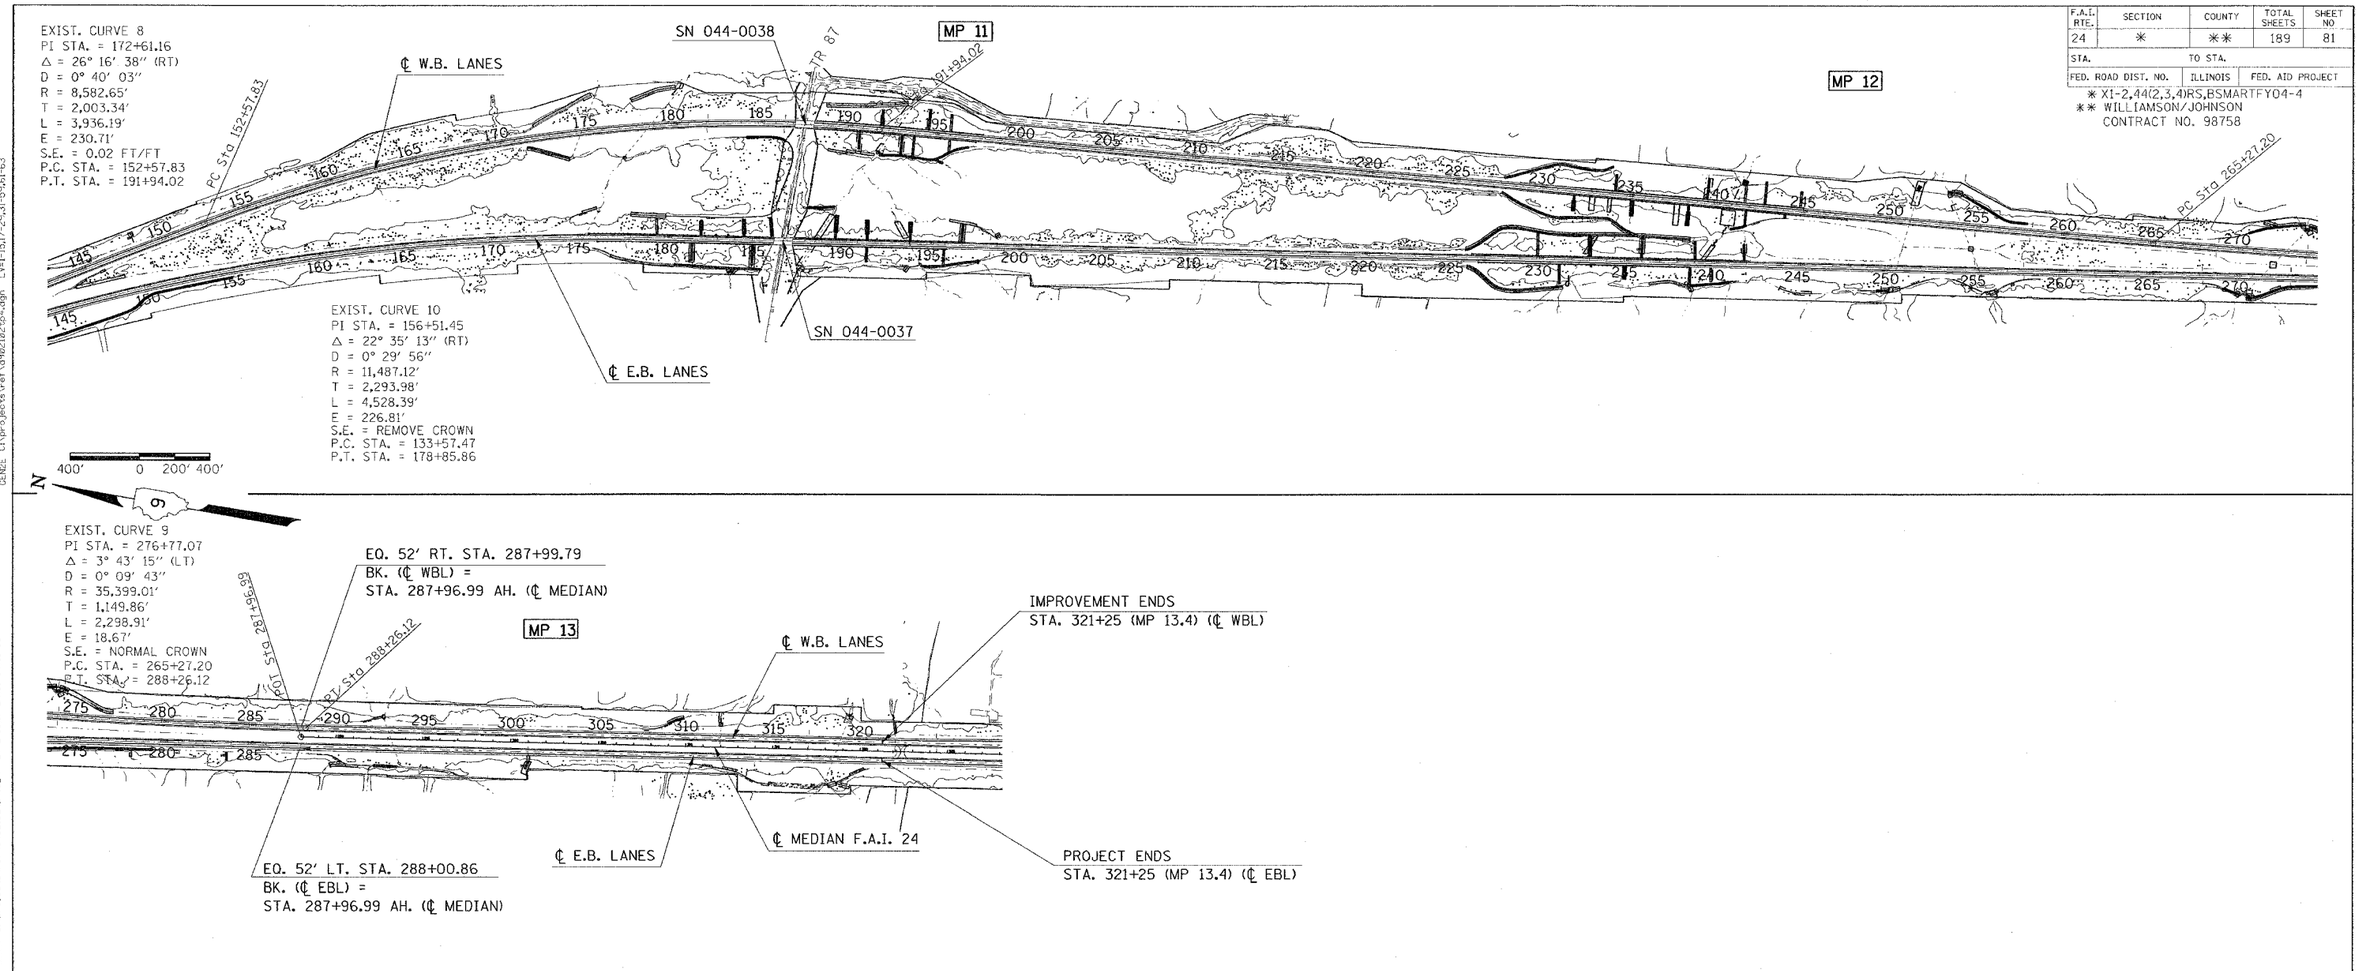

GENERAL PLANS STA. 144+00 TO STA. 320+00