F. A. I. RTE.	SECTION	COUNTY	TOTAL SHEETS	SHEET NO
24	*	**	189	133
STA.		TO STA.		
FED. ROAD DIST. NO.	ILLINOIS	FED. AID PROJECT		

* X1-2,44(2,3,4)RS,BSMARTFY04-4
** WILLIAMSON/JOHNSON
CONTRACT NO. 98758

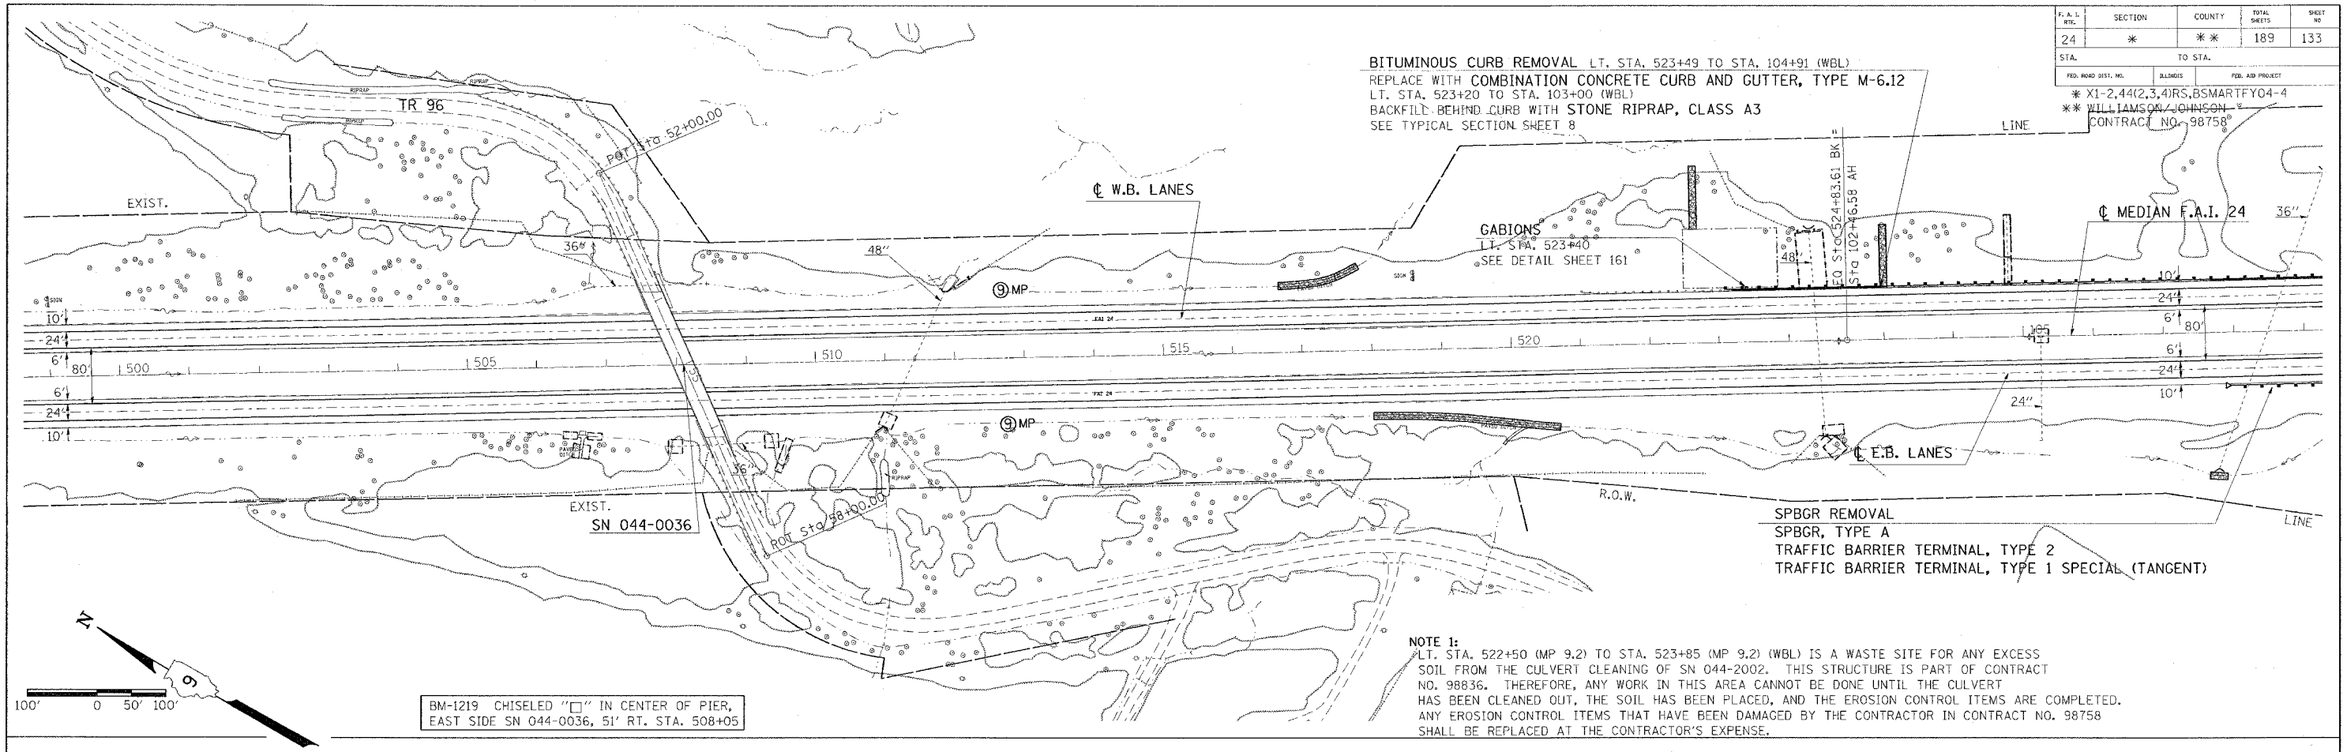

NOTE 1:
LT. STA. 522+50 (MP 9.2) TO STA. 523+85 (MP 9.2) (WBL) IS A WASTE SITE FOR ANY EXCESS SOIL FROM THE CULVERT CLEANING OF SN 044-2002. THIS STRUCTURE IS PART OF CONTRACT NO. 98836. THEREFORE, ANY WORK IN THIS AREA CANNOT BE DONE UNTIL THE CULVERT HAS BEEN CLEANED OUT, THE SOIL HAS BEEN PLACED, AND THE EROSION CONTROL ITEMS ARE COMPLETED. ANY EROSION CONTROL ITEMS THAT HAVE BEEN DAMAGED BY THE CONTRACTOR IN CONTRACT NO. 98758 SHALL BE REPLACED AT THE CONTRACTOR'S EXPENSE.

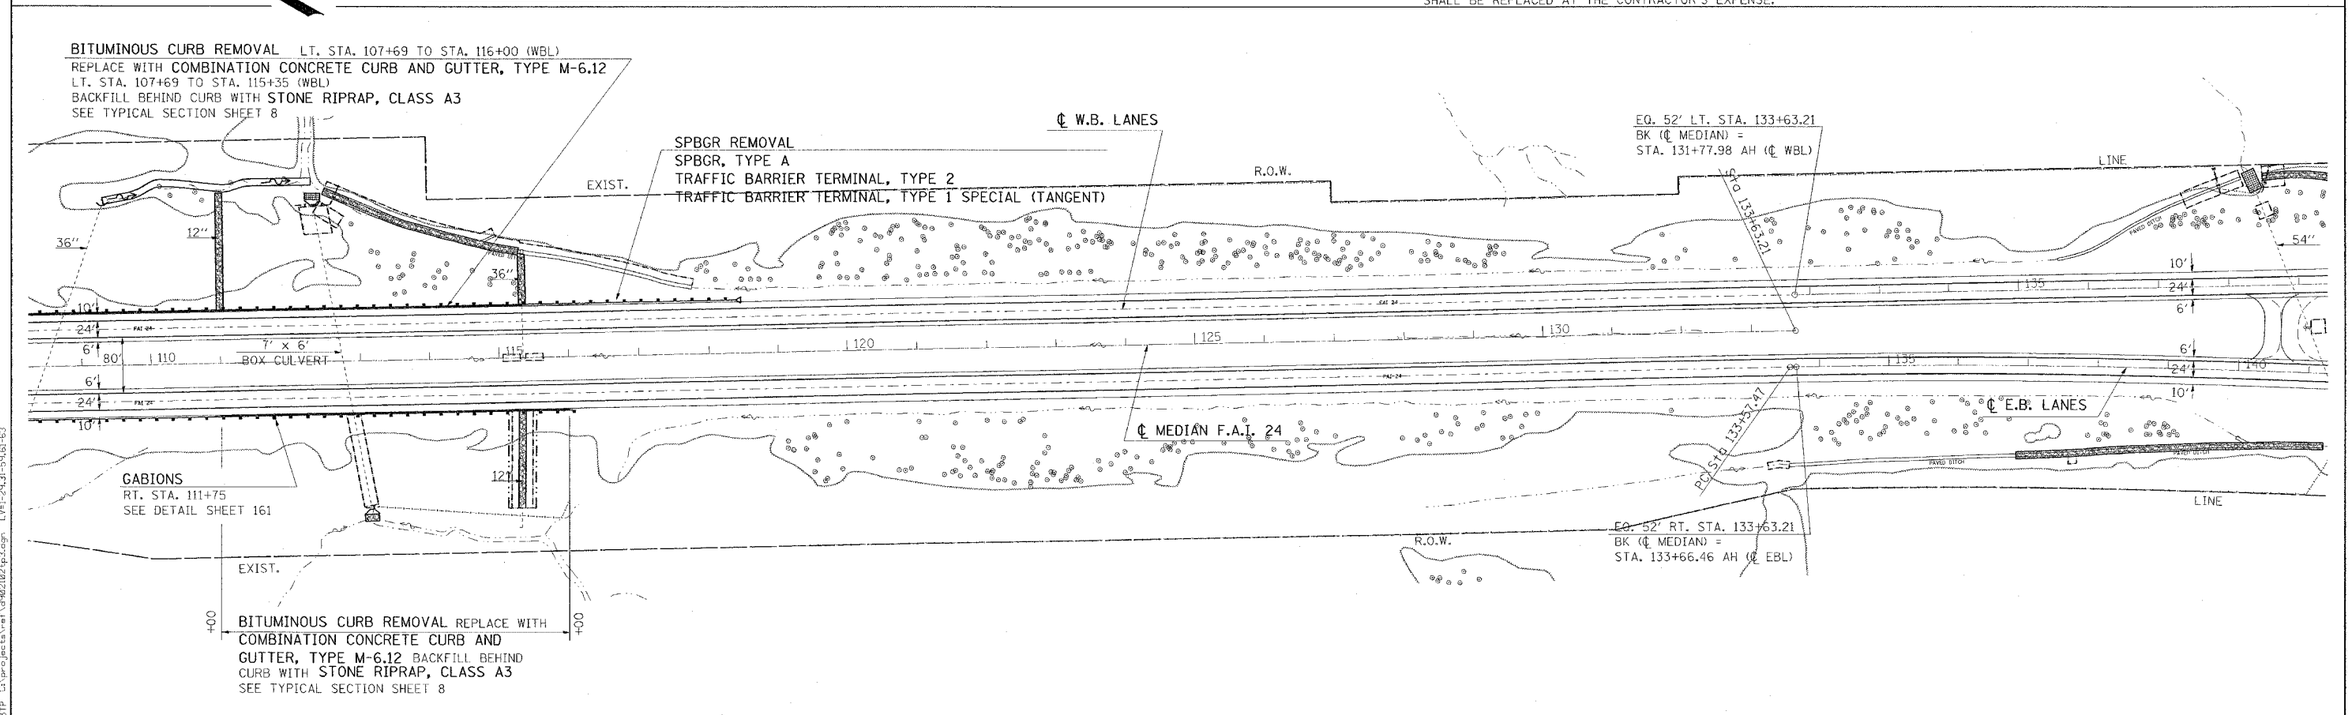

SAFETY PLANS STA. 499+00 TO STA. 139+00