ROUTE NO.	SECTION	COUNTY	TOTAL SHEETS	SHEET NO.
F.A.I. 57	*	UNION	15	5
FED. ROAD DIST. NO. 7	ILLINOIS	PROJECT-		

* D-9 CONT MAINT FY 05-9
CONTRACT NO. 98900

STATE OF ILLINOIS
DEPARTMENT OF TRANSPORTATION

NOTES:

Existing expansion joint to be removed. Cost included in Concrete Removal.

Existing reinforcement extending into the removal area shall be cleaned, straightened and incorporated into the new construction. Any reinforcement bars that are damaged during concrete removal shall be replaced with an approved bar splicer or anchorage system. Cost shall be included with Concrete Removal.

Contractor shall take care to avoid dislodging bearing plate by maintaining 1'-10" of undisturbed concrete on either side of centerline of bearing.

See Sections A-A and B-B on Sheet 8 of 15.
See Sections AA-AA and BB-BB on Sheet 9 of 15.

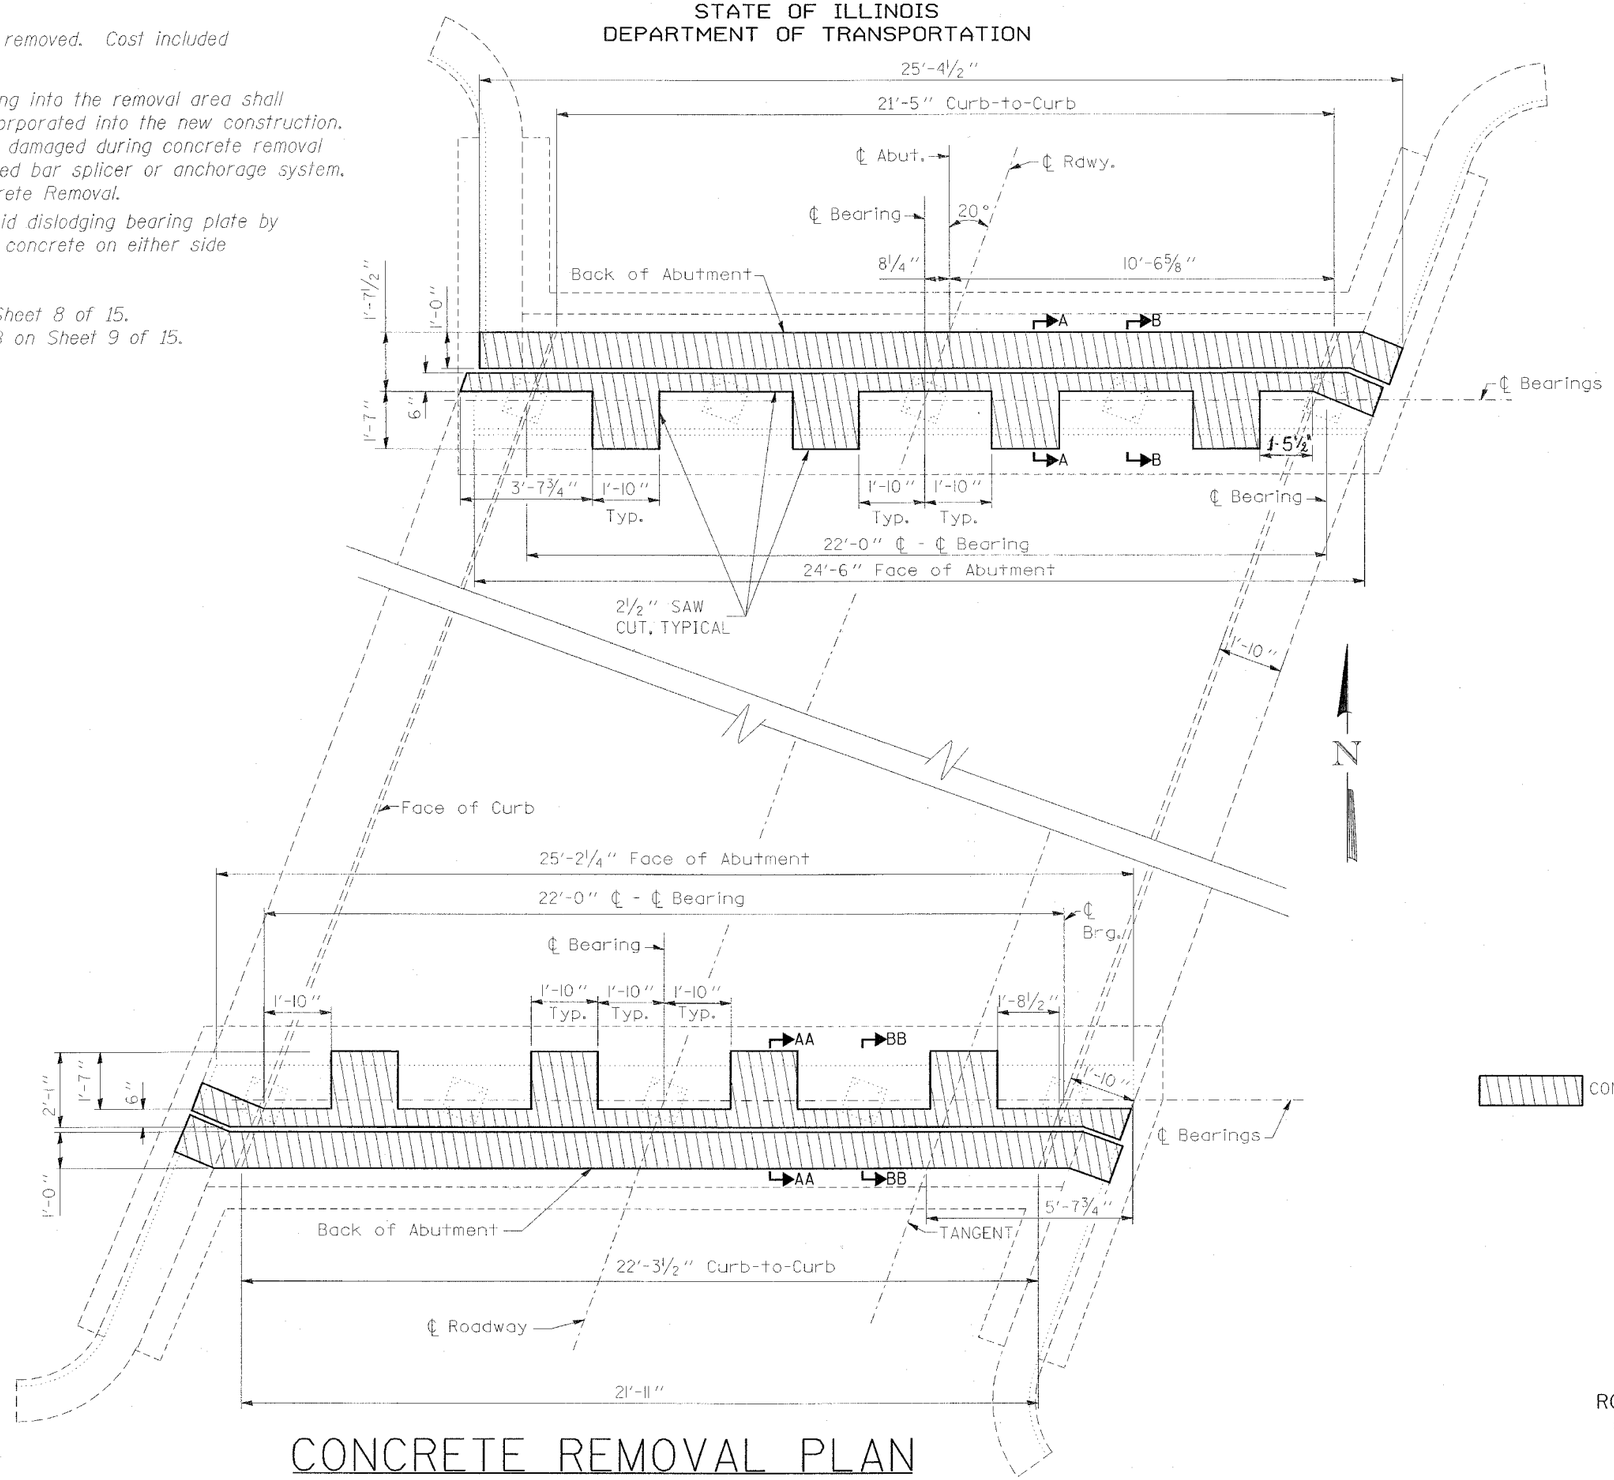

CONCRETE REMOVAL

CONCRETE REMOVAL PLAN

DESIGNED	RKG
CHECKED	CNT
DRAWN	RKG
CHECKED	CNT

CONCRETE REMOVAL PLAN
ROUTE I-57 AT DONGOLA INTERCHANGE
OFF RAMP "B" 233 OVER STREAM
STRUCTURE 091-0020
UNION COUNTY