QU093

G:\AIRPORT\A04T015\SECTIONS.DWG\ 09.29.04 SCALE 1:10

QUAD CITY INTERNATIONAL AIRPORT
RUNWAY 5-23 OVERLAY, PHASE 1
ILL. MLI-3374
SHEET 55 OF 63

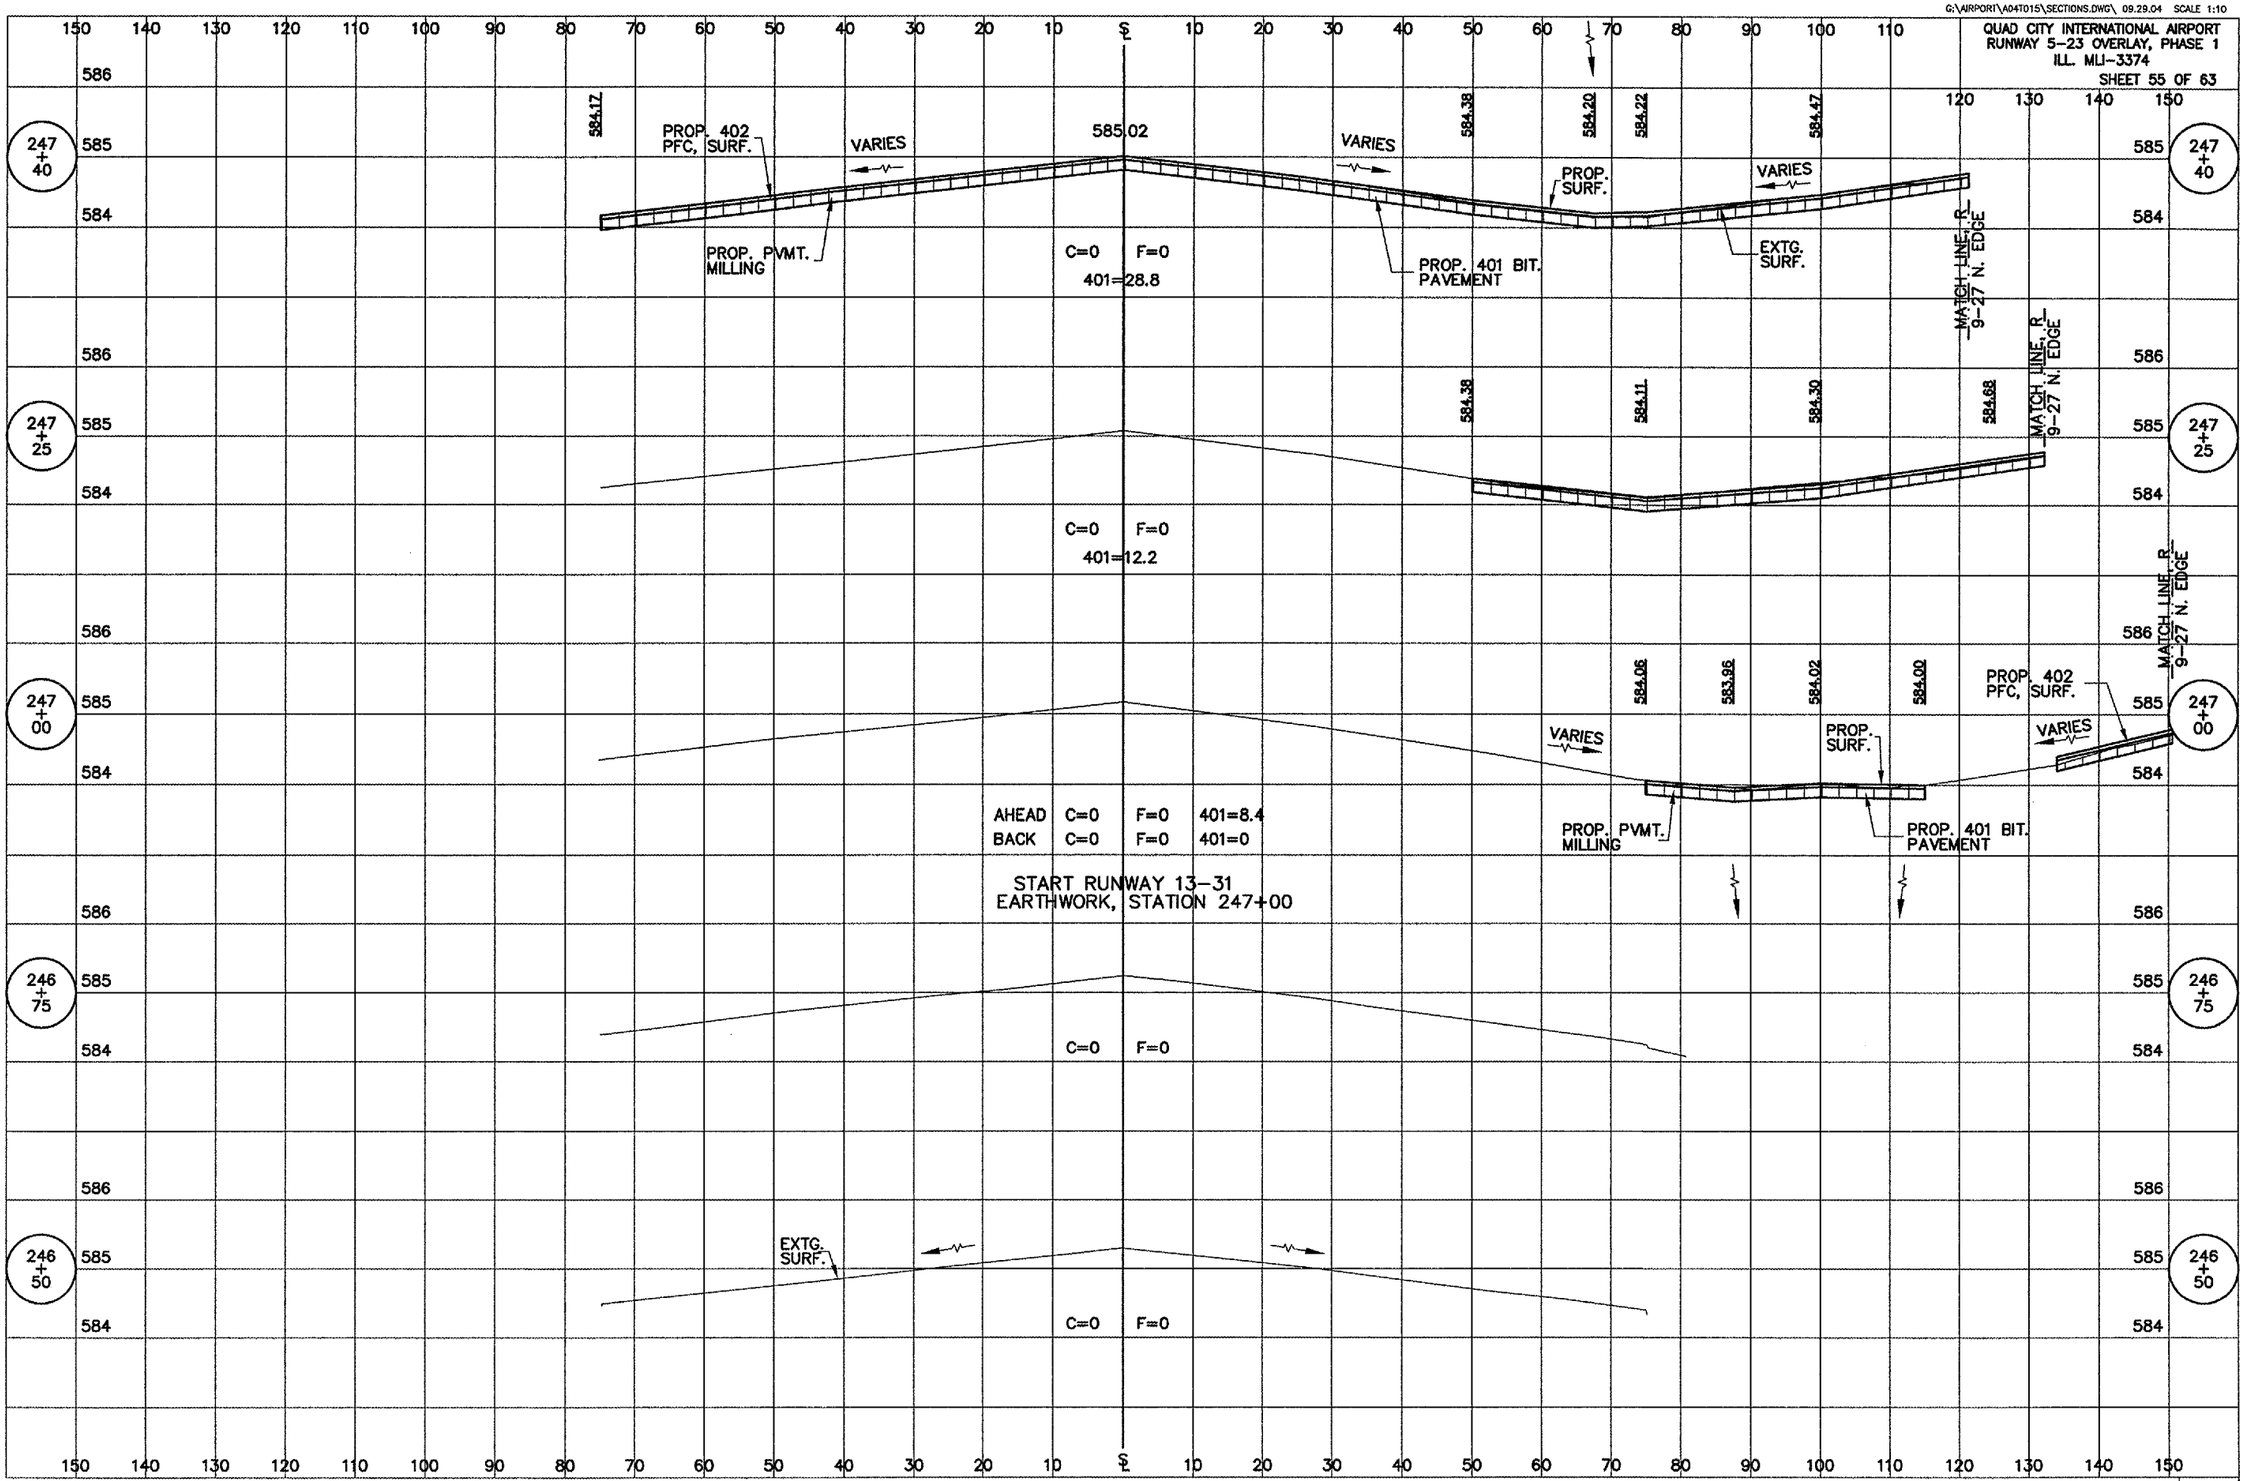

55/63

RUNWAY 13-31 OVERLAY CROSS SECTIONS, STA 246+50 TO STA 247+40

G:\Airport\A04T015\SECTIONS.dwg, 1/26/2005 1:52:16 PM, jeffm