PLAN — SURVEYED, PLOTTED, GRADES CHECKED, R.P. OR BENCH ASSUMED, STRUCTURE NOTATIONS CKD, NOTE BOOK, NO., CADD FILE NAME, BY, DATE

PROFILE — SURVEYED, PLOTTED, GRADES CHECKED, R.P. OR BENCH ASSUMED, STRUCTURE NOTATIONS CKD, NOTE BOOK, NO., BY, DATE

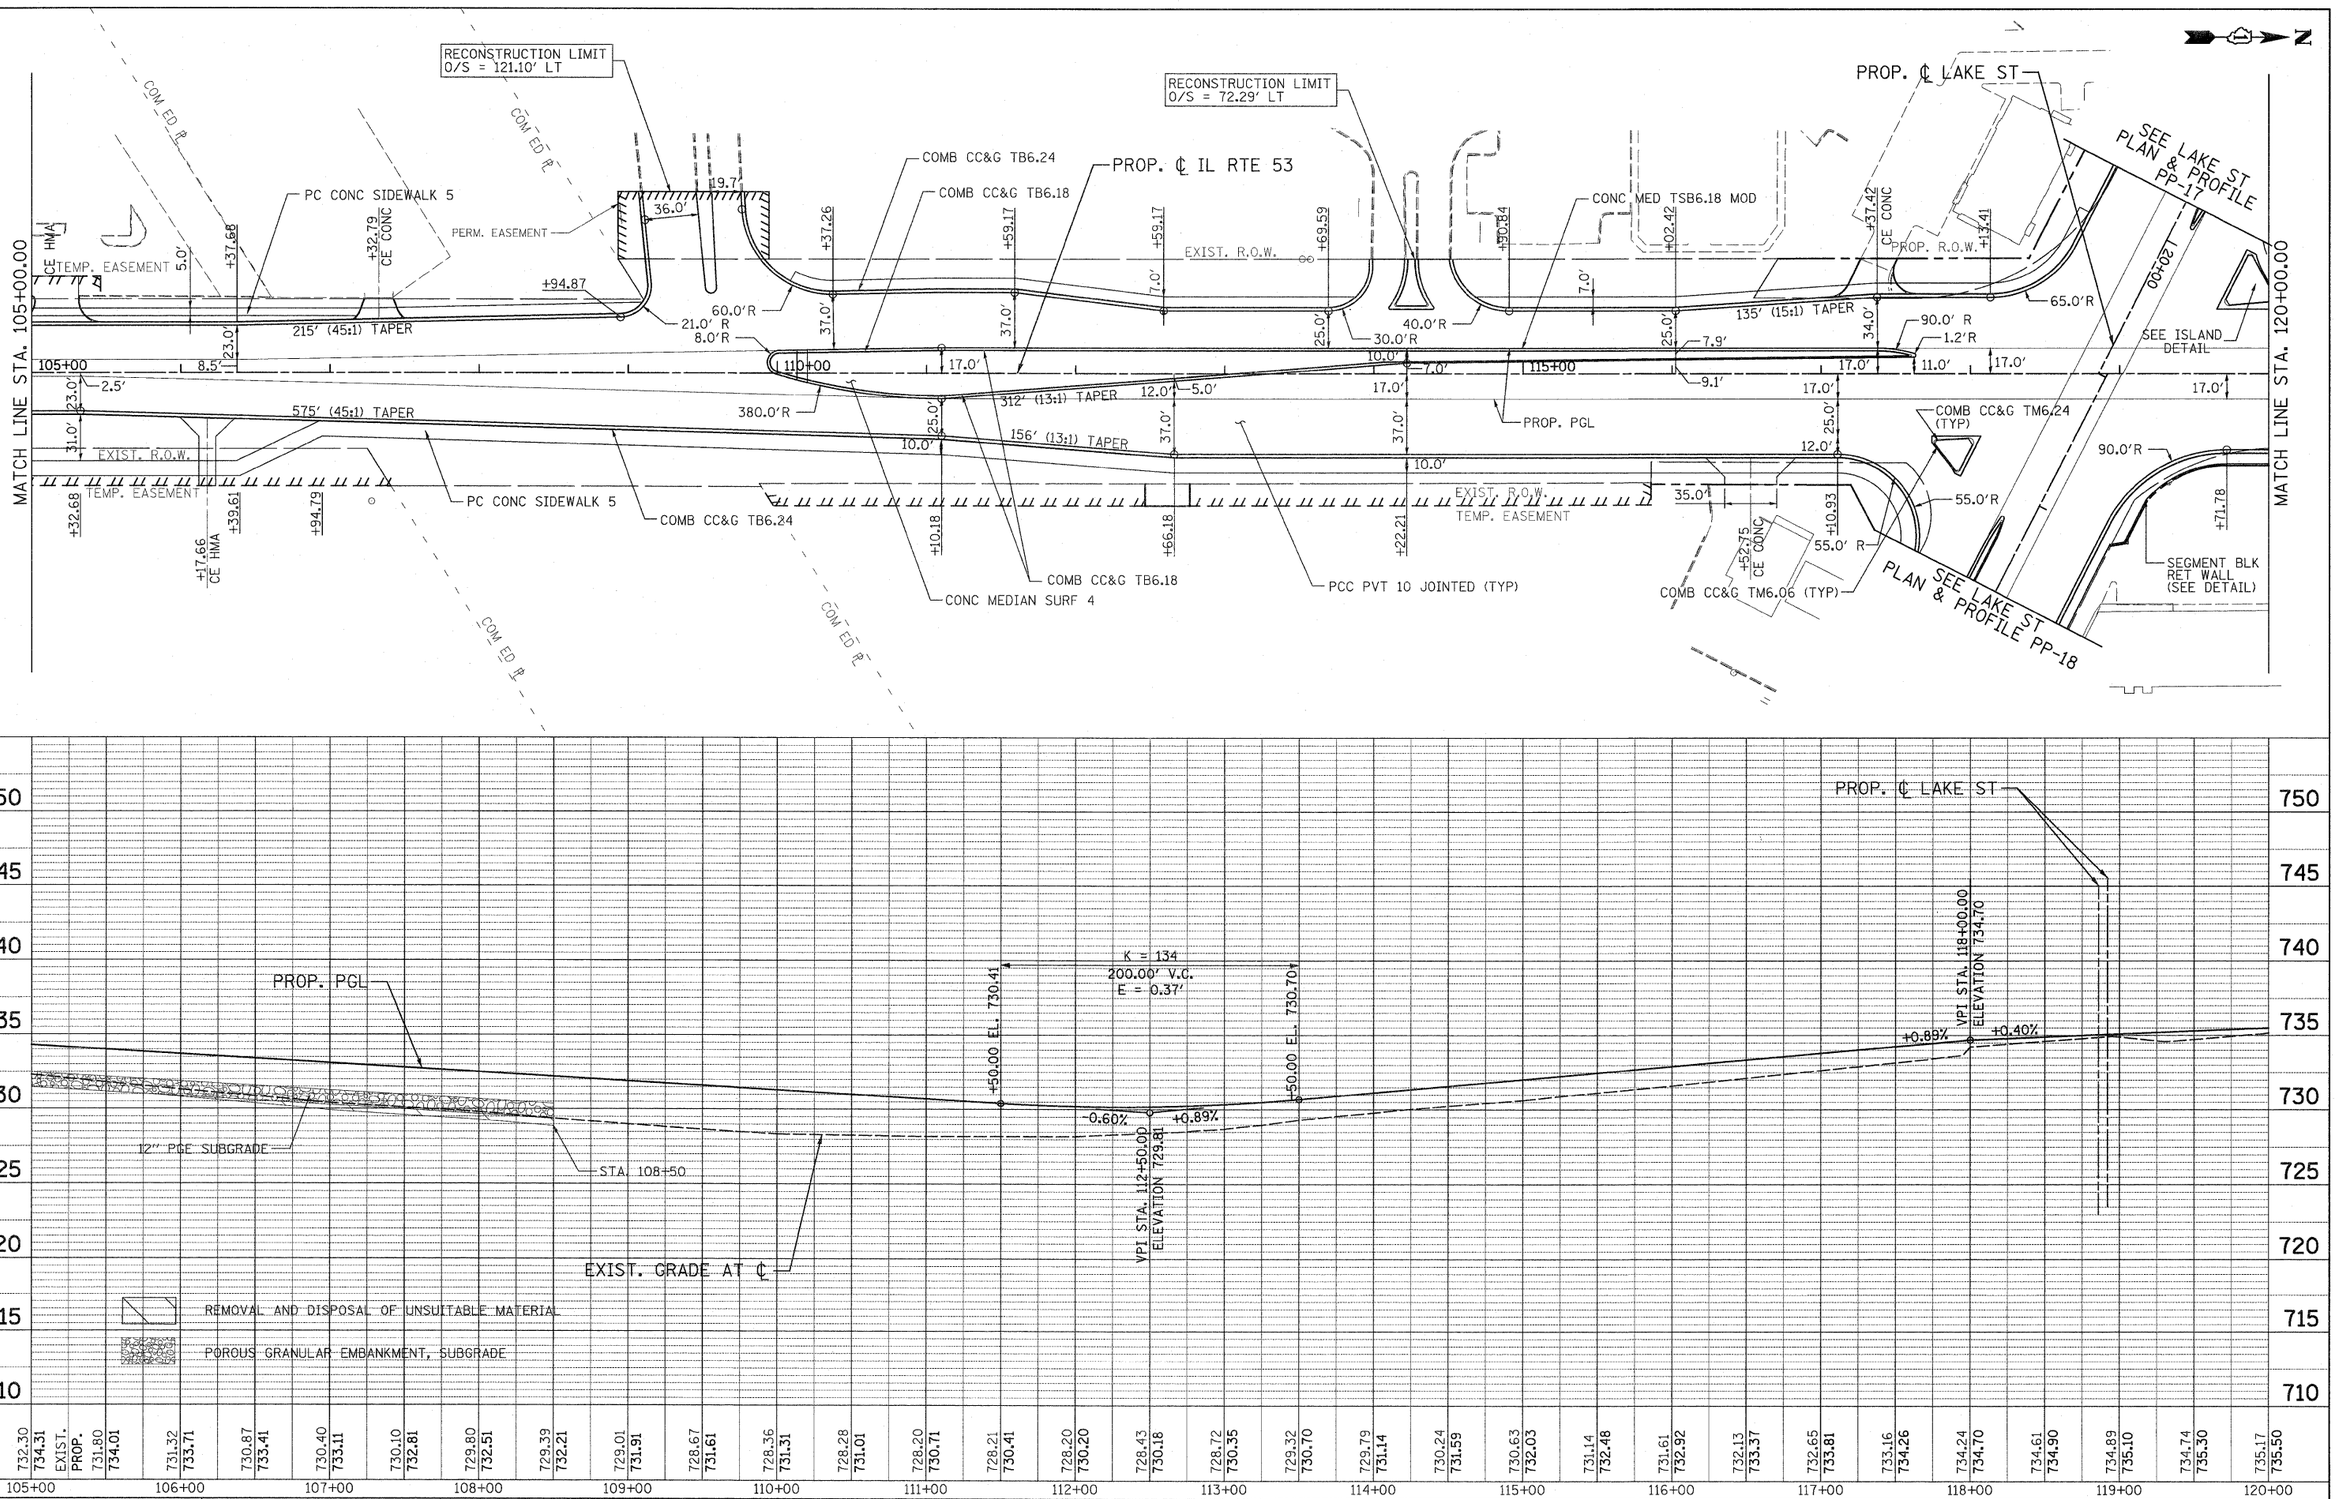

PATRICK ENGINEERING INC. 4970 VARSITY DRIVE LISLE, IL 60532 patrickengineering.com	USER NAME = ckersten(Lisle_R)	DESIGNED - EJB	REVISED -
	PLOT CONFIG= PDF(Grey_Large).plt	DRAWN - TCK	REVISED -
	PLOT SCALE = 1:50	CHECKED - DTH	REVISED -
	PLOT DATE = 1/27/2011 12:41:17 PM	DATE - 01/31/2011	REVISED -

Illinois Department of Transportation

PLAN AND PROFILE
ILLINOIS ROUTE 53

SCALE: 1"=50' | SHEET NO. PP-06 OF 25 | STA. 105+00 | TO STA. 120+00

F.A.U RTE.	SECTION	COUNTY	TOTAL SHEETS	SHEET NO.
2578	532B	DUPAGE	781	87
		CONTRACT NO. 60477		
FED. ROAD DIST. NO.	ILLINOIS	FED. AID PROJECT		

G:\IDOT\9356_A0_IL53\Drawings\CADD Sheets\D19139797-sht-planprf087.dgn