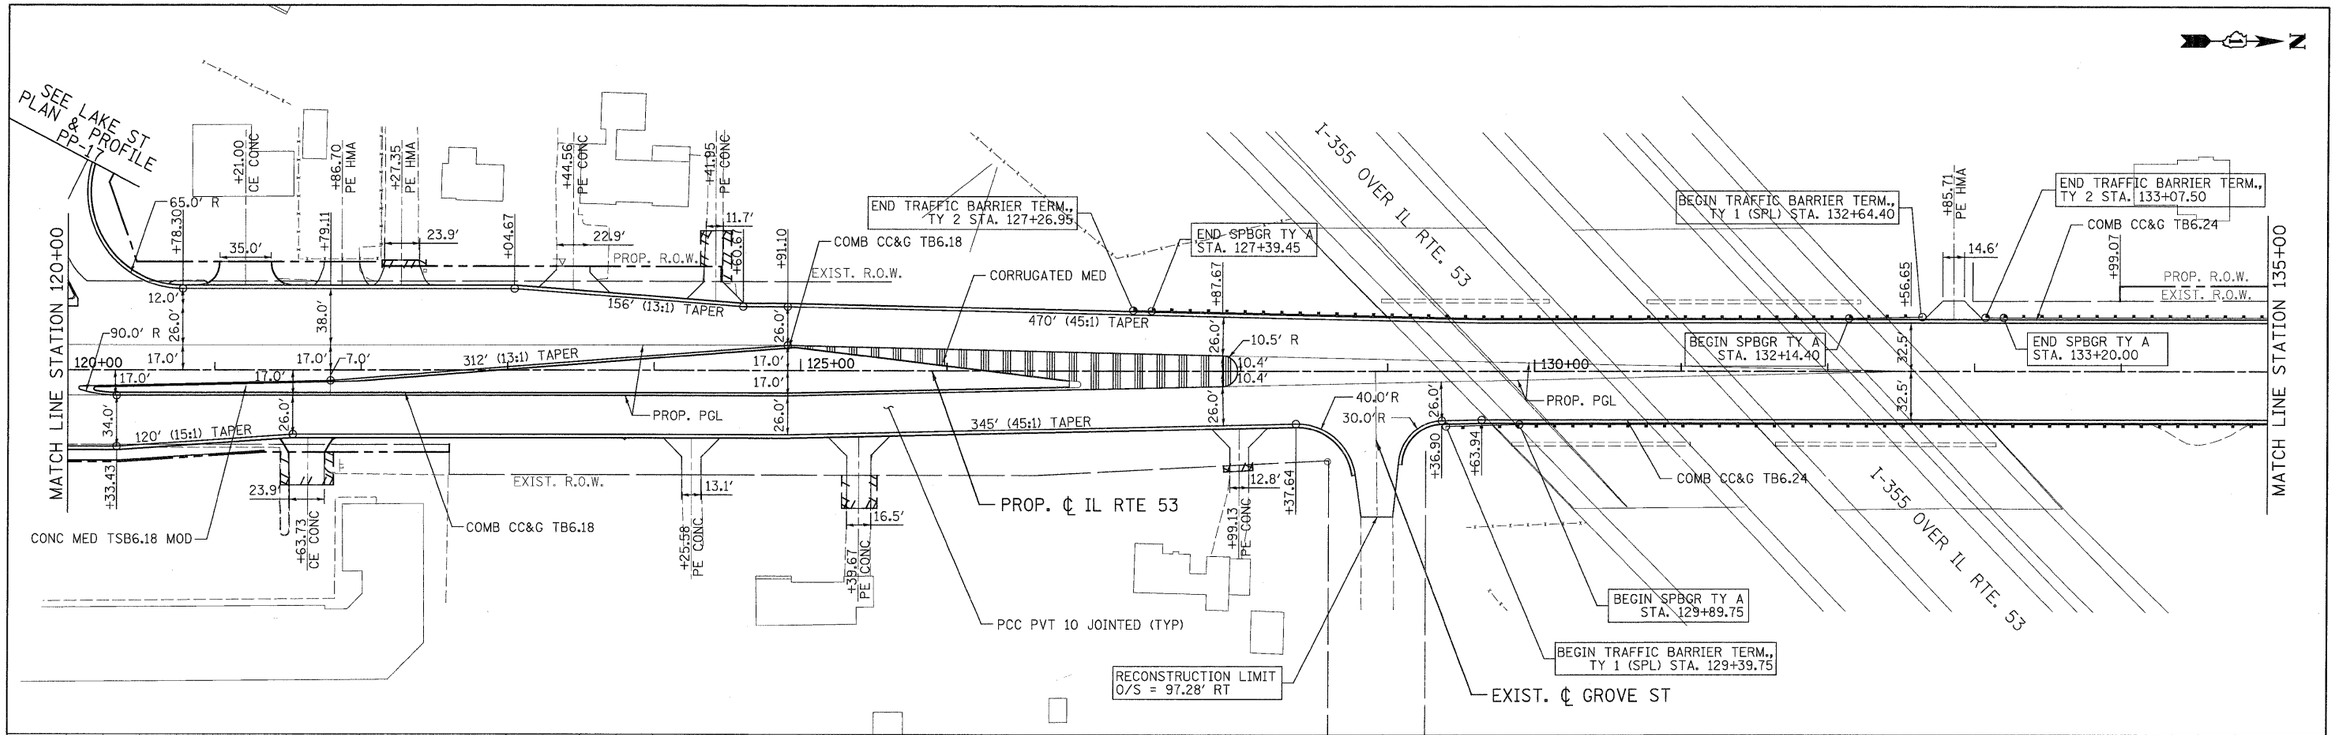

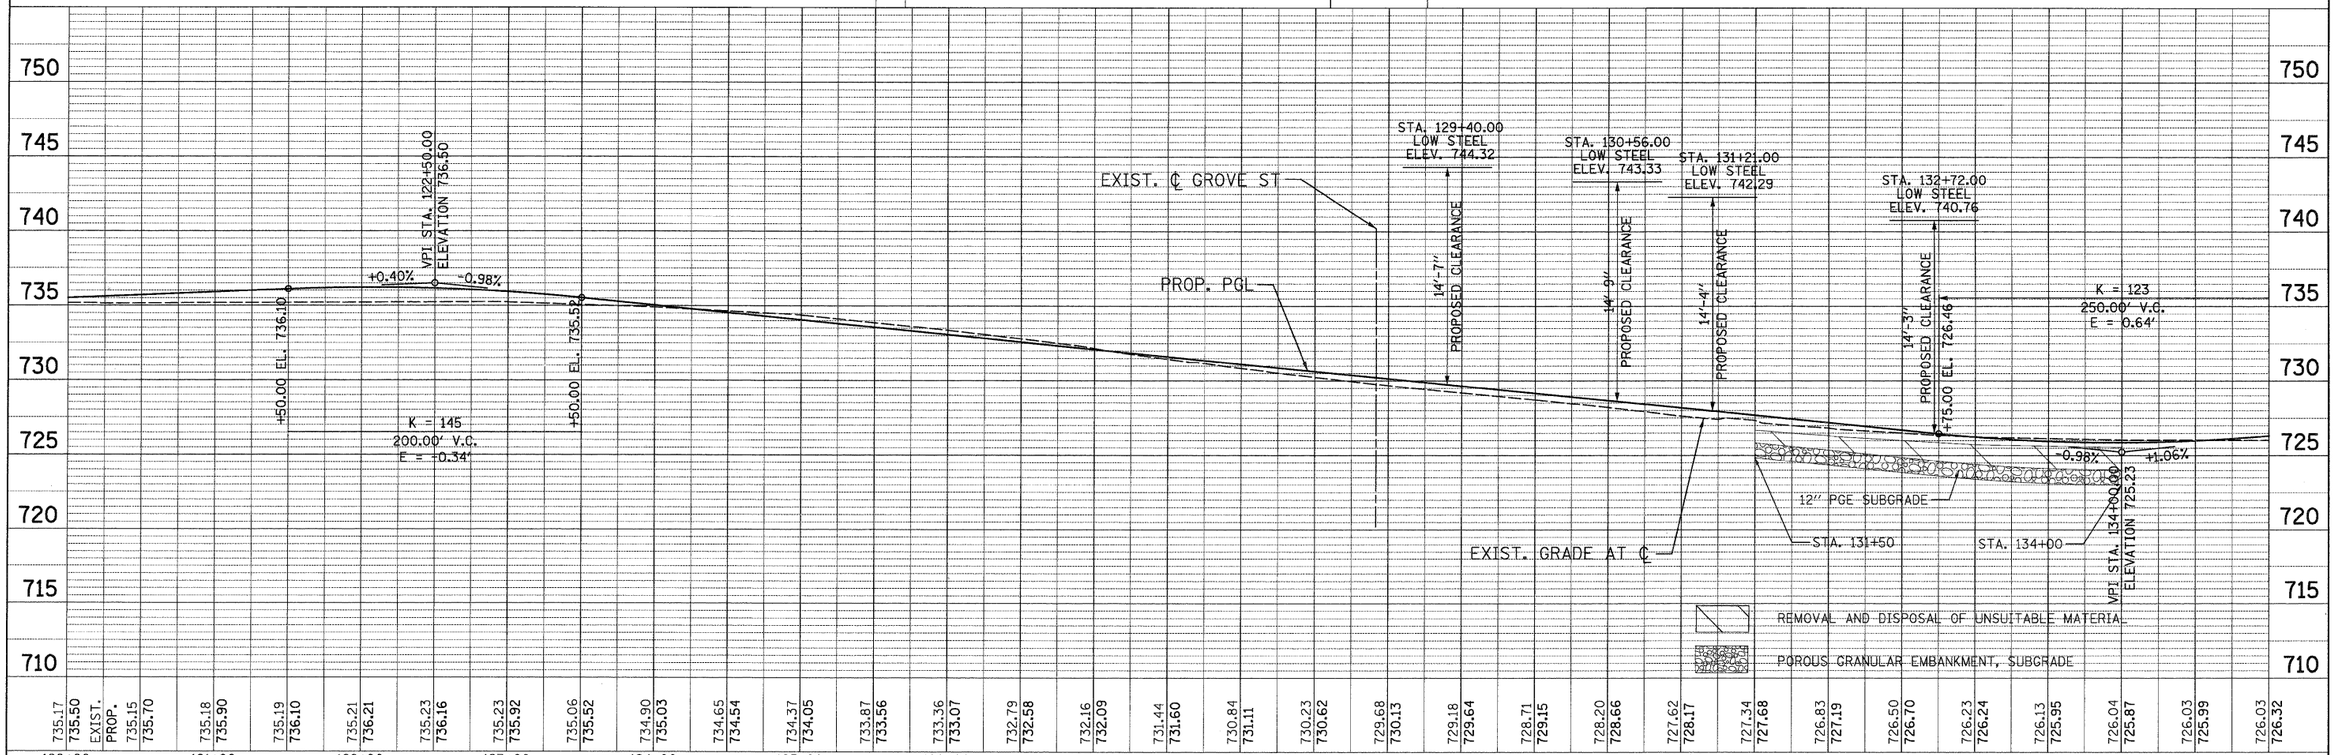

PLAN — SURVEYED; PLOTTED; ALIGNMENT CHECKED; PT. OF BVA CHECKED; CADD FILE NAME; NOTE BOOK; NO.; BY; DATE

PROFILE — SURVEYED; PLOTTED; ALIGNMENT CHECKED; R.M. NOTED; CADD FILE NAME; STRUCTURE ANTAITHS CHKD; NOTE BOOK; NO.; BY; DATE

PATRICK ENGINEERING	PATRICK ENGINEERING INC. 4970 VARSITY DRIVE LISLE, IL 60532 patrickengineering.com	USER NAME = Rdwy_Lisle	DESIGNED - EJB	REVISED -
		PLOT CONFIG= PDF(Grey_Large).plt	DRAWN - TCK	REVISED -
		PLOT SCALE = 1:50	CHECKED - DTH	REVISED -
		PLOT DATE = 12/3/2010 1:02:27 PM	DATE - 12/3/2010	REVISED -

Illinois Department of Transportation

PLAN AND PROFILE
ILLINOIS ROUTE 53

SCALE: 1"=50' | SHEET NO. PP-07 OF 25 | STA. | TO STA.

F.A.U RTE.	SECTION	COUNTY	TOTAL SHEETS	SHEET NO.
2578	532B	DUPAGE	781	88

CONTRACT NO. 60477

FED. ROAD DIST. NO. | ILLINOIS | FED. AID PROJECT

G:\IDOT\9356.A0.(IL53)\Drawings\CADD Sheets\D19139797-sht-planpr-F088.dgn