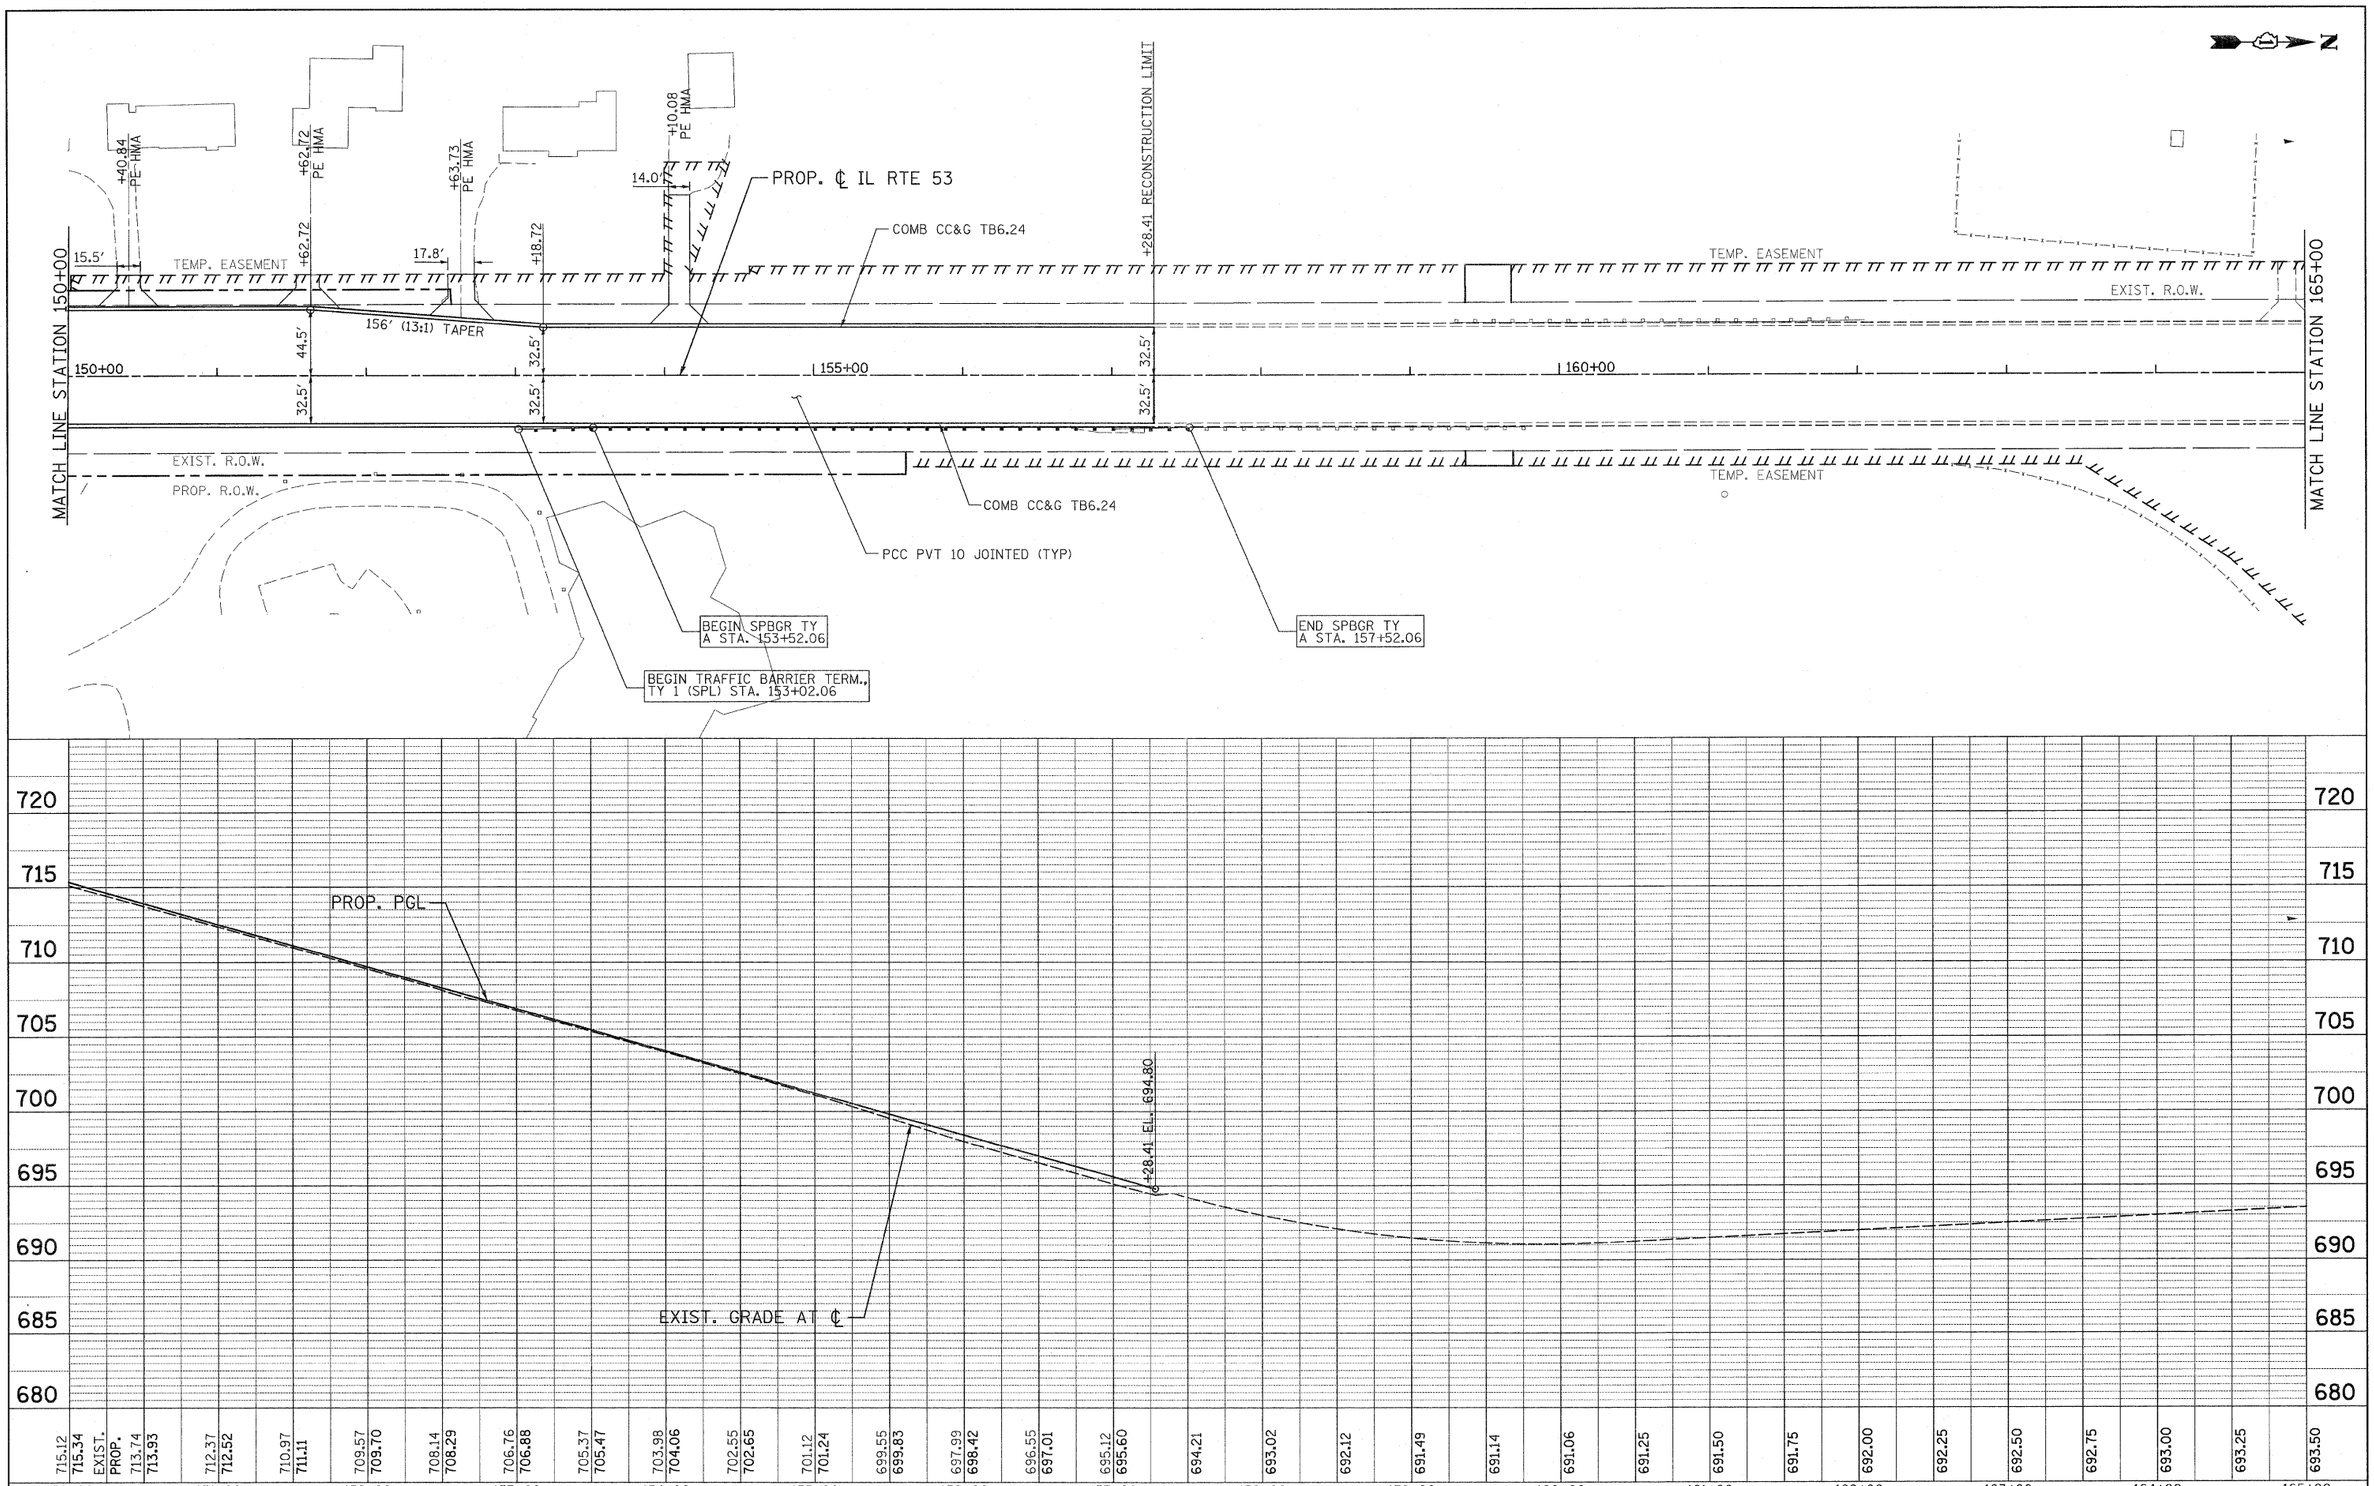

PLAN — NOTE BOOK NO. — SURVEYED — PLOTTED — ALIGNMENT CHECKED — RT. OF WAY CHECKED — CADD FILE NAME — BY — DATE

PROFILE — NOTE BOOK NO. — SURVEYED — PLOTTED — GRADES CHECKED — B.M. NOTED — STRUCTURE NOTATNS CHKD — BY — DATE

PATRICK ENGINEERING INC.
4970 VARSITY DRIVE
LISLE, IL 60532
patrickengineering.com

USER NAME = ckersten(Lisle_R)	DESIGNED - EJB	REVISED -	
PLOT CONFIG= PDF(Grey_Large).plt	DRAWN - TCK	REVISED -	
PLOT SCALE = 1:600	CHECKED - DTH	REVISED -	
PLOT DATE = 1/25/2011 9:33:00 AM	DATE - 01/31/2011	REVISED -	

Illinois Department of Transportation

PLAN AND PROFILE
ILLINOIS ROUTE 53

SCALE: 1"=50' | SHEET NO. PP-09 OF 25 | STA. 150+00 TO STA. 165+00

F.A.U RTE.	SECTION	COUNTY	TOTAL SHEETS	SHEET NO.
2578	532B	DUPAGE	781	90

CONTRACT NO. 60477

FED. ROAD DIST. NO. | ILLINOIS | FED. AID PROJECT

G:\IDOT\9356_A0_(IL53)\Drawings\CADD Sheets\D19139797-sht-planprf090.dgn